VICINITY MAP

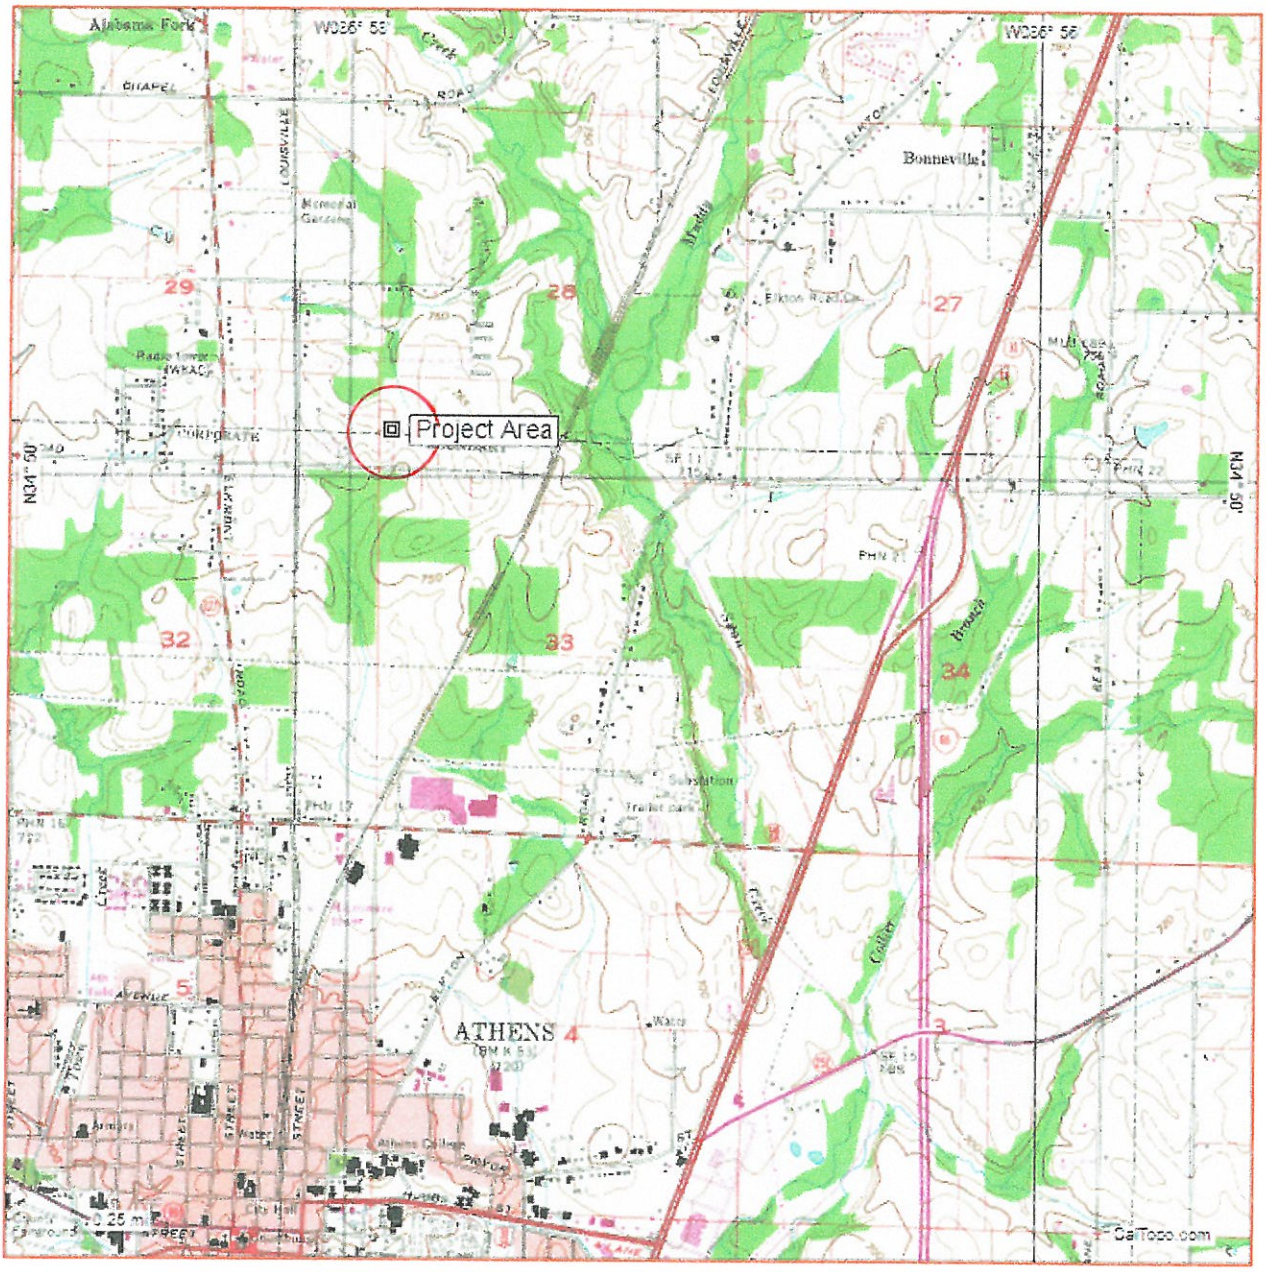

LRN-2013-01010
Limestone County EDA
Exhibit 1
Location Map

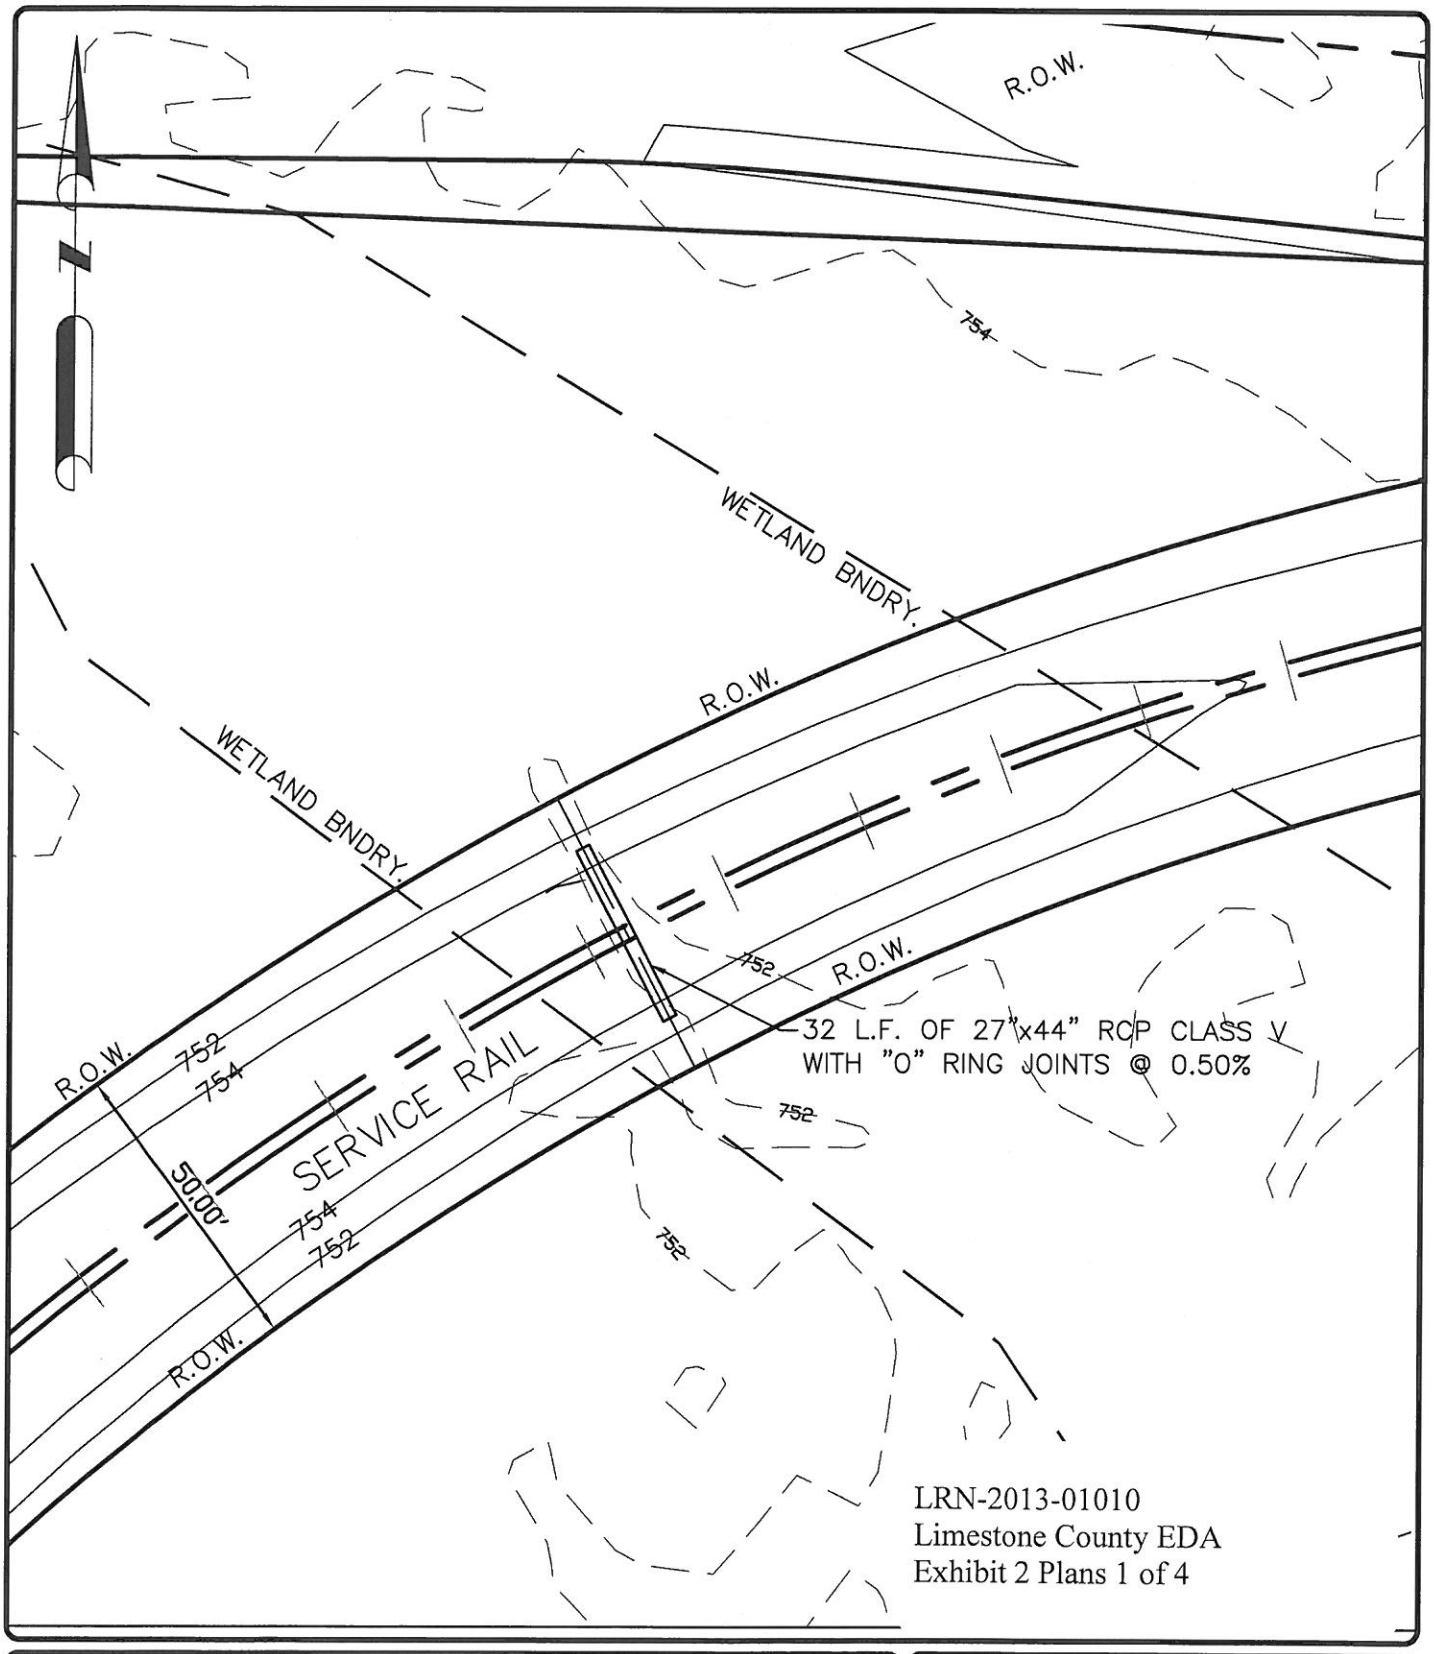

MORELL ENGINEERING
112 N. MARION STREET ATHENS, ALABAMA 35611
PHONE (256) 867-4957 FAX (256) 867-1324

LIMESTONE CO. EDB
WEST DRAINAGE SECTION

SCALE: 1"=30'	DRAWN BY: CDR
DATE: 8/13/13	CHECKED BY: WTM

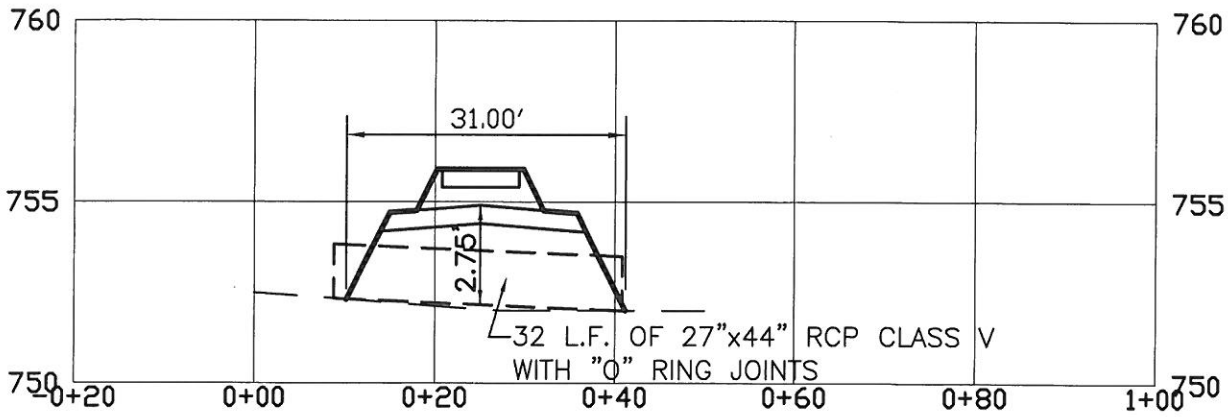

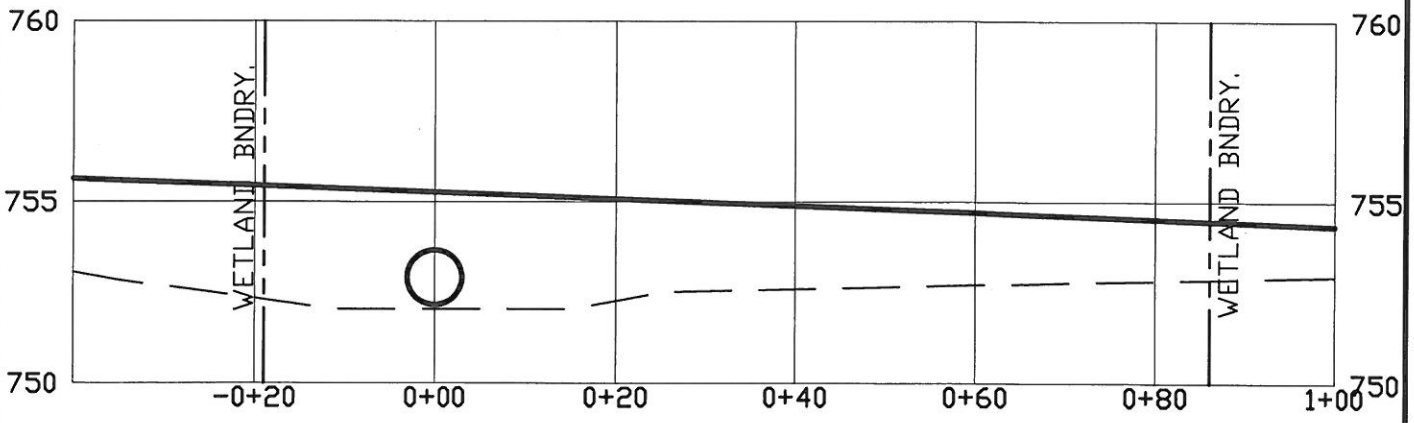

FILL CALCS.

31.00' (WIDTH)
2.75' (HEIGHT)
105.00' (LENGTH)
8,951.25 C.F OR
331.53 C.Y.

LRN-2013-01010
Limestone County EDA
Exhibit 2 Plans 2 of 4

MORELL ENGINEERING
112 N. MARION STREET ATHENS, ALABAMA 35611
PHONE (256) 867-4957 FAX (256) 867-1324

LIMESTONE CO. EDB
WEST DRAINAGE SECTION

SCALE: 1"=20' (H) 1"=5' (V)	DRAWN BY: CDR
DATE: 8/13/13	CHECKED BY: WTM

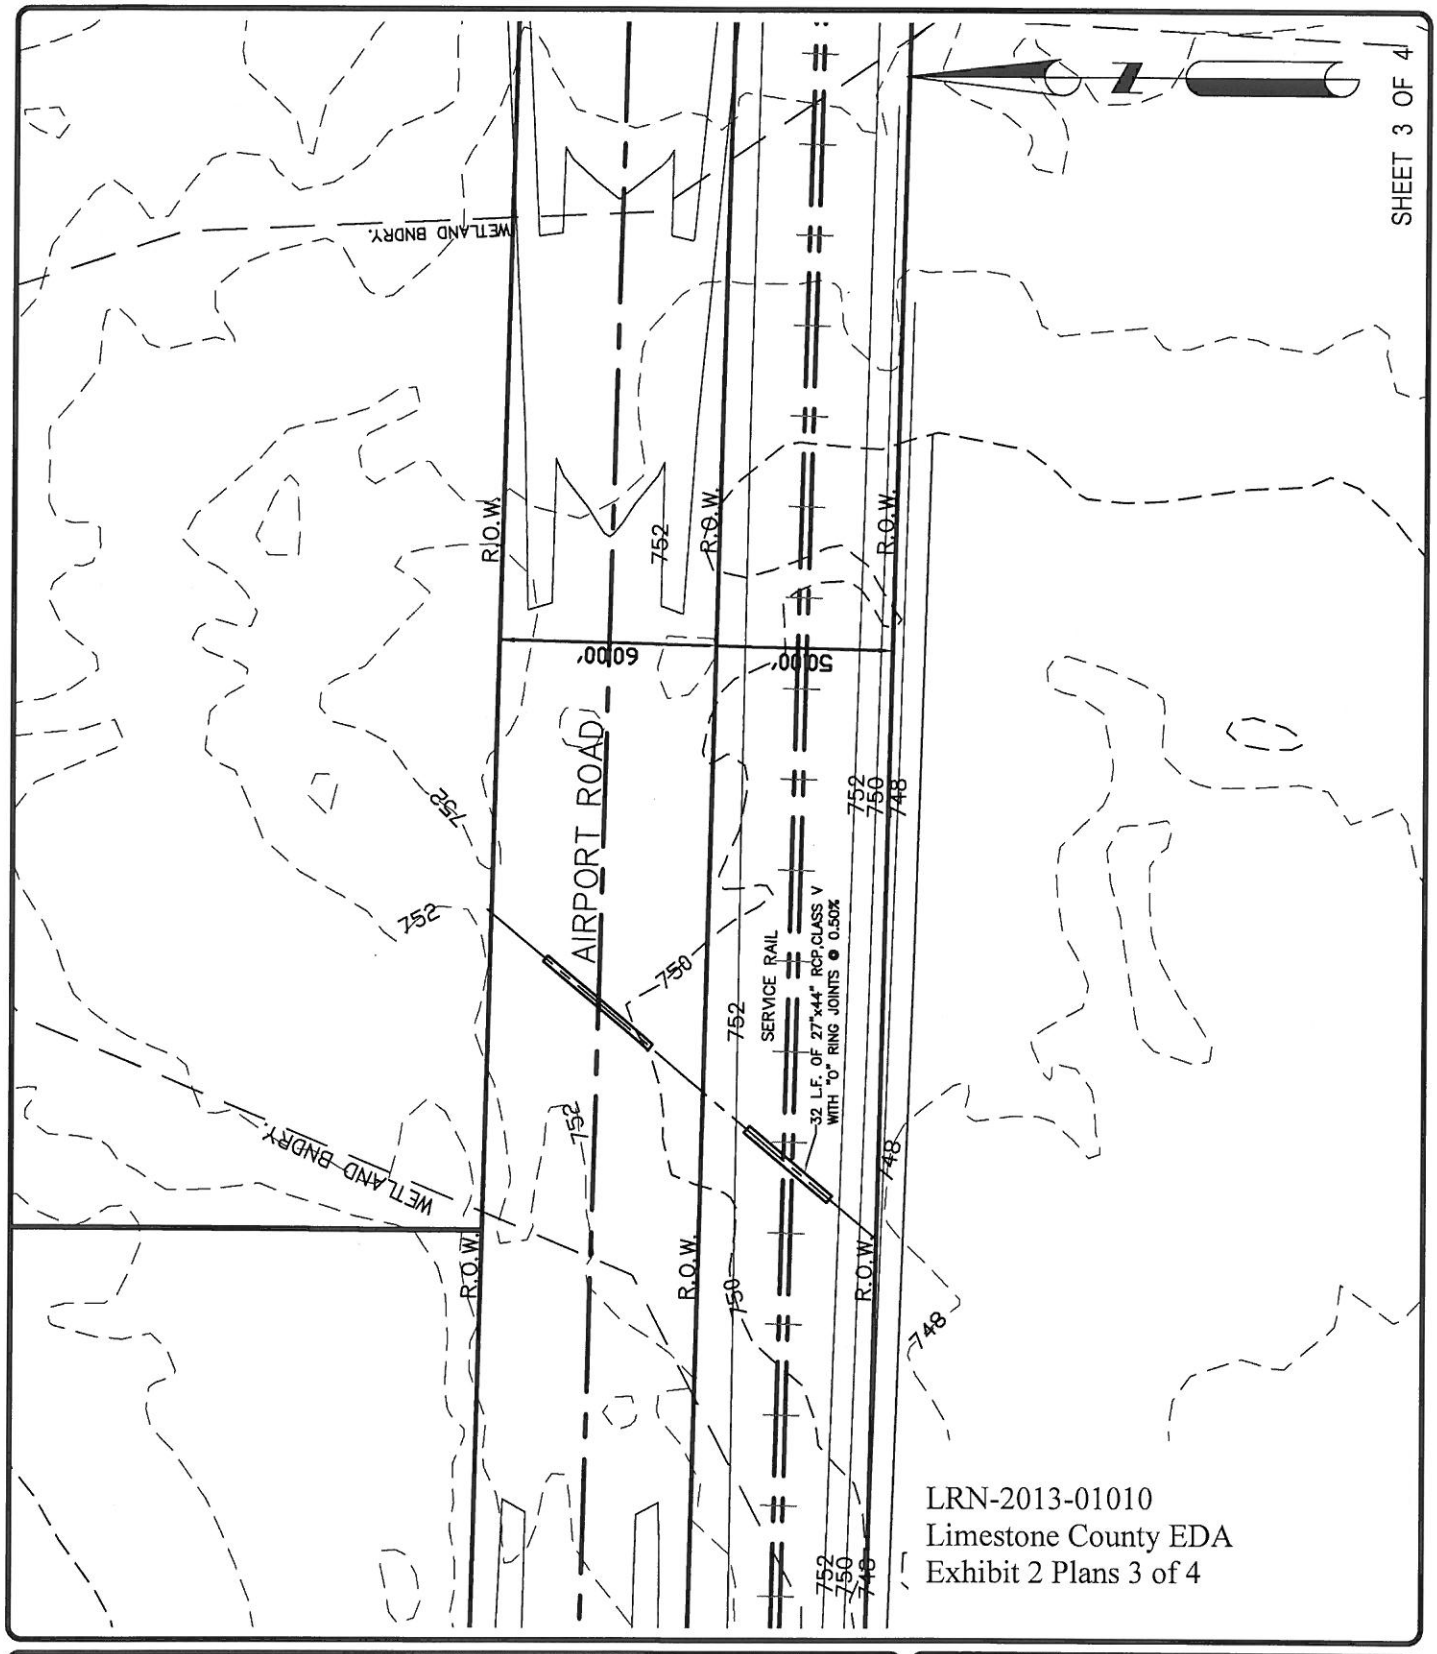

MORELL ENGINEERING

112 N. MARION STREET ATHENS, ALABAMA 35611
PHONE (256) 867-4957 FAX (256) 867-1324

LIMESTONE CO. EDB
EAST DRAINAGE SECTION

SCALE: 1"=50'	DRAWN BY: CDR
DATE: 8/13/13	CHECKED BY: WTM

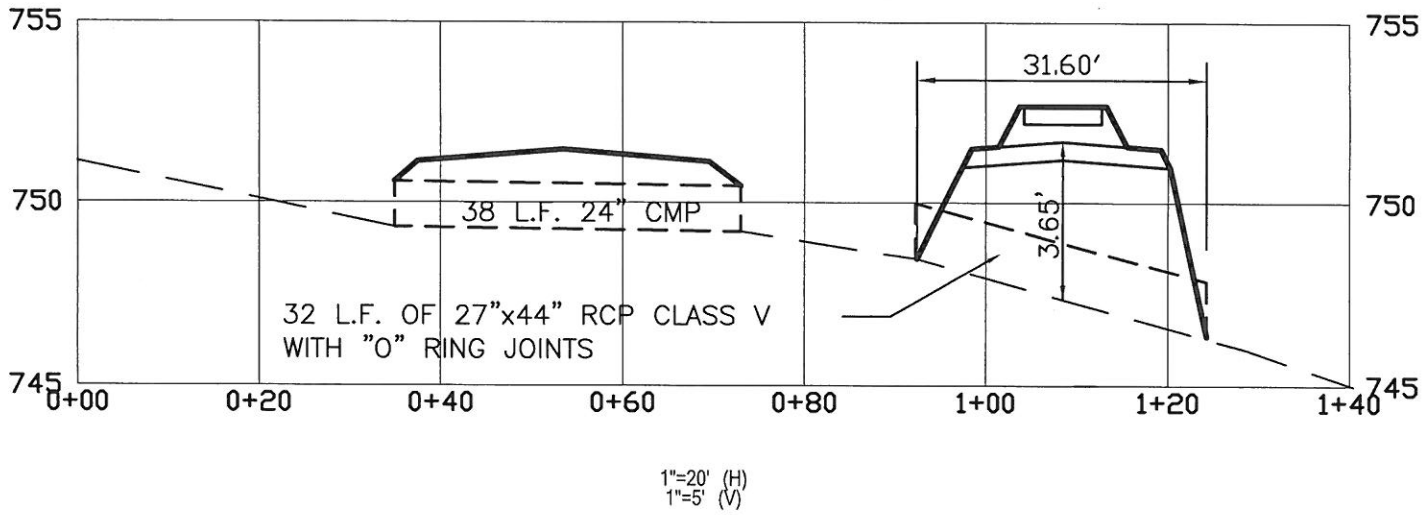

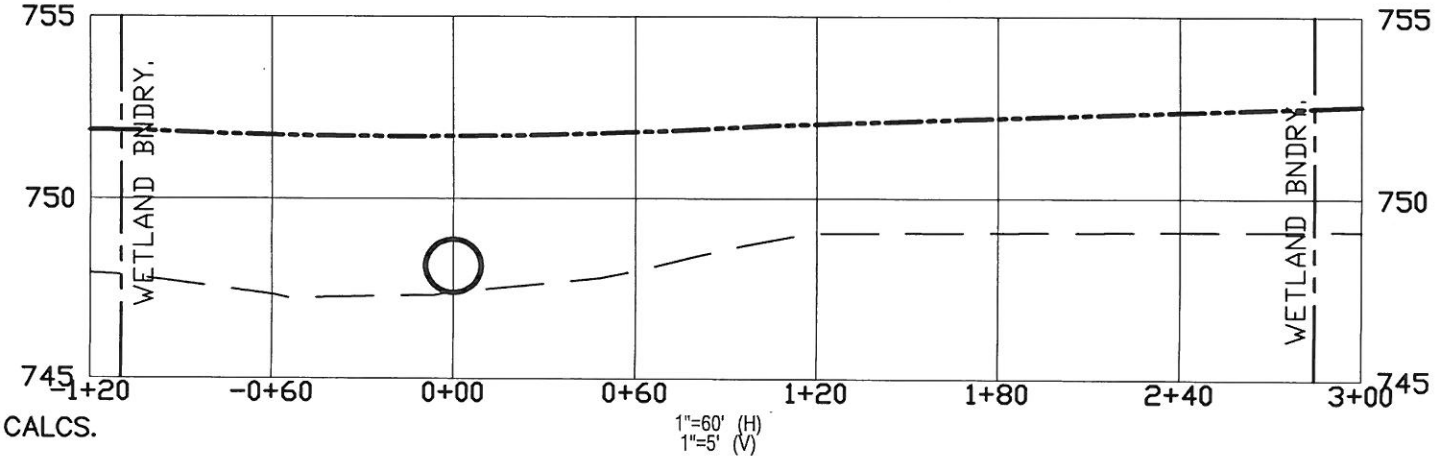

FILL CALCS.

31.60' (WIDTH)
3.65' (HEIGHT)
390.00' (LENGTH)
44,682.60 C.F OR
1,666.02 C.Y.

LRN-2013-01010
Limestone County EDA
Exhibit 2 Plans 4 of 4

MORELL ENGINEERING
112 N. MARION STREET ATHENS, ALABAMA 35611
PHONE (256) 867-4957 FAX (256) 867-1324

LIMESTONE CO. EDB
EAST DRAINAGE SECTION

SCALE: SHOWN
DRAWN BY: CDR
DATE: 8/13/13
CHECKED BY: WTM

LRN-2013-01010
Limestone County EDA
Exhibit 3 Aerial Photo

MORELL ENGINEERING
112 N. MARION STREET ATHENS, ALABAMA 35611
PHONE (256) 867-4957 FAX (256) 867-1324

NORTH ELM INDUSTRIAL PARK

SCALE: 1"=600'	DRAWN BY: CDR
DATE: 3/17/14	CHECKED BY: WTM