# US Army Corps of Engineers
# Western Regulatory Field Office

2424 Danville Road SW, Suite N
Decatur, Alabama 35603

DA File No. LRN-2014-00139
Project Location Map - Figure 1

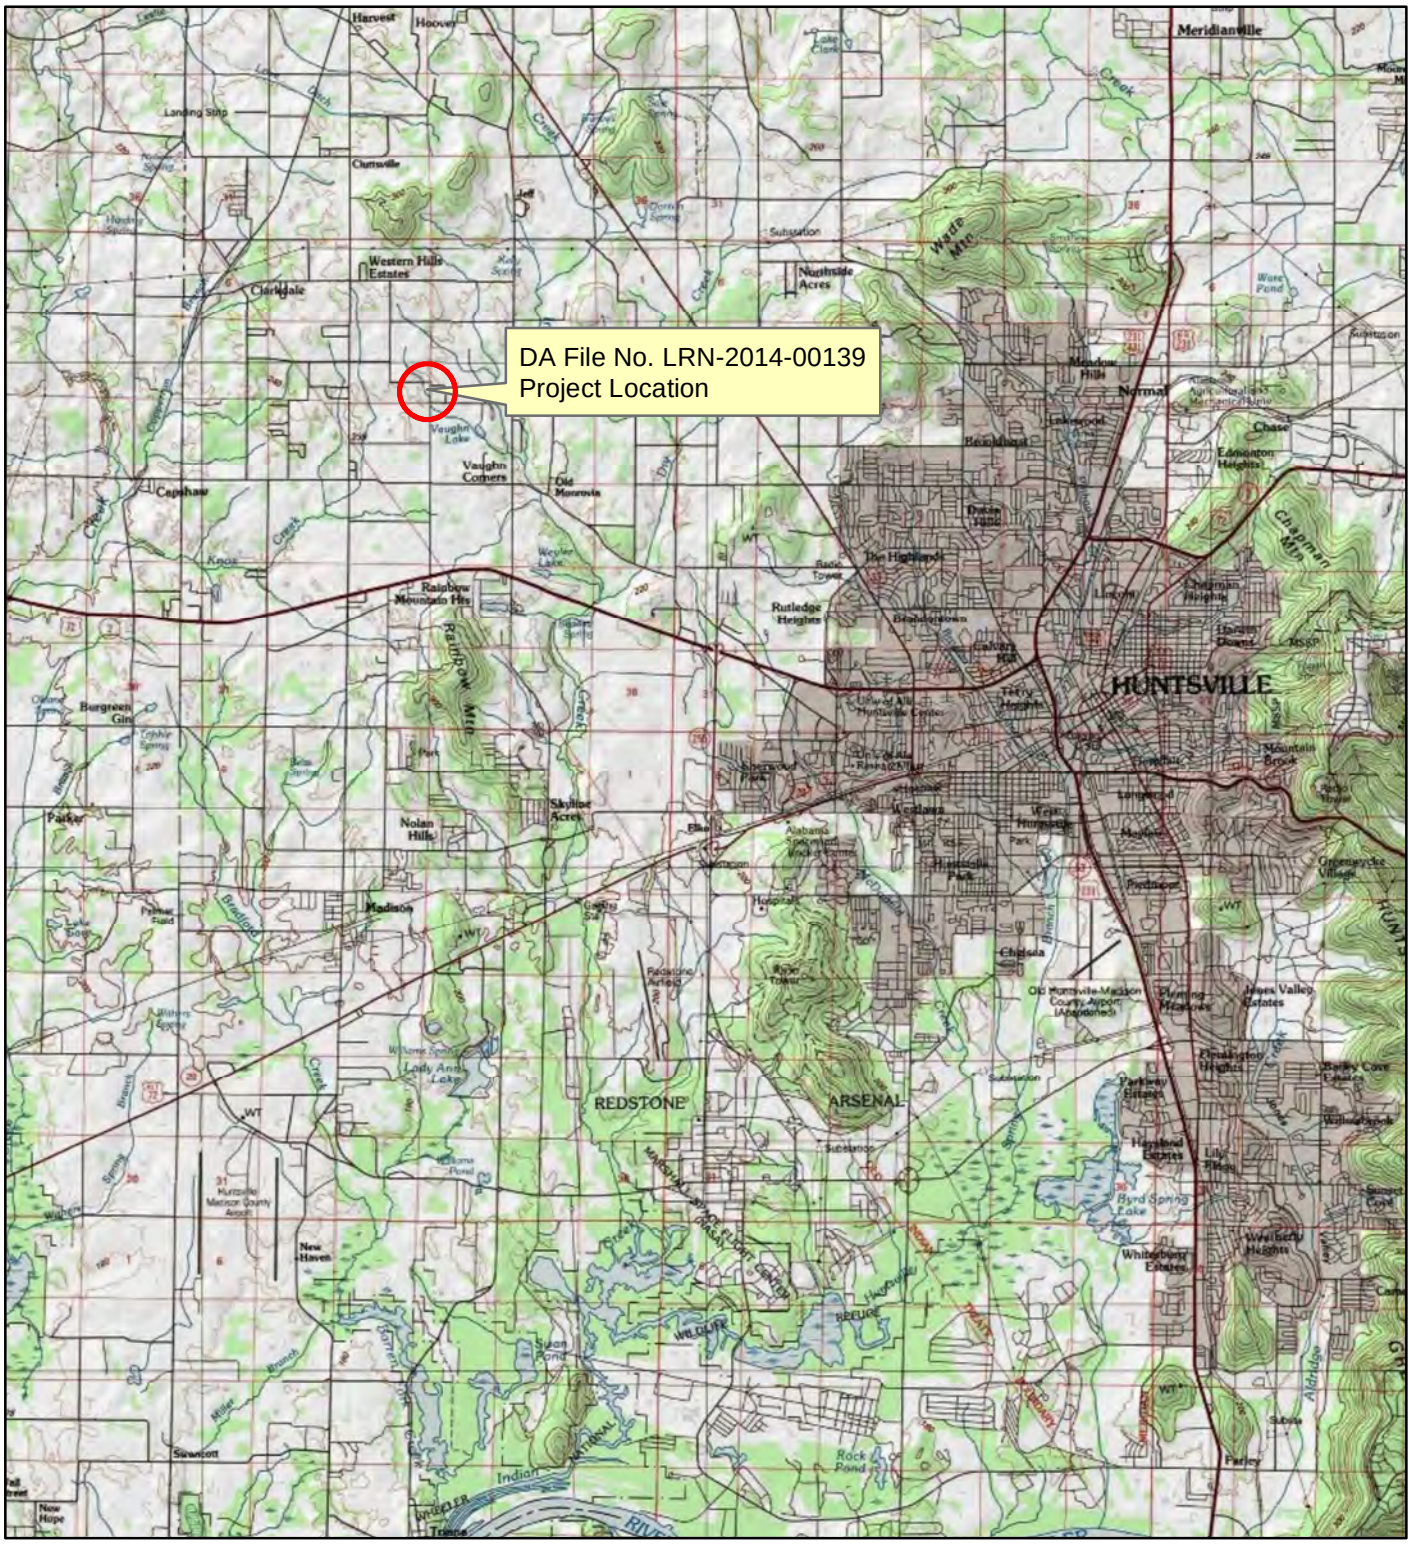

# Project Location Map

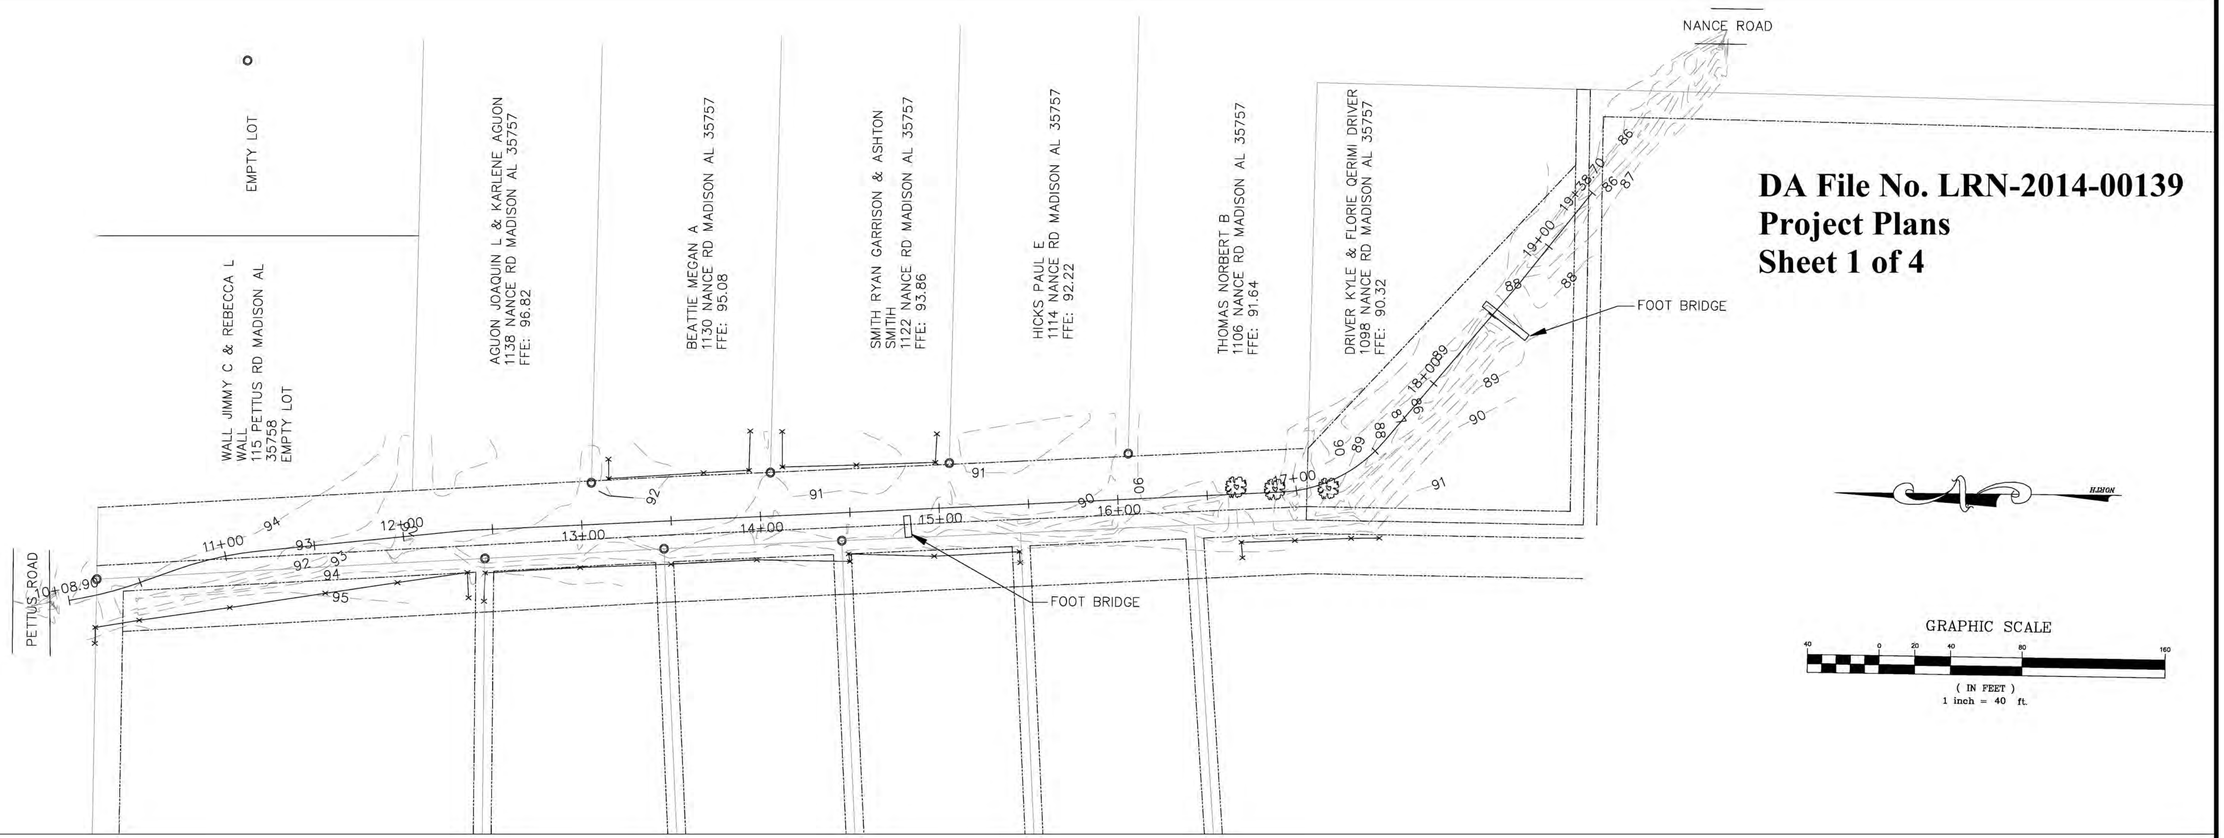


**DA File No. LRN-2014-00139**
**Project Plans**
**Sheet 1 of 4**

GRAPHIC SCALE

40 0 20 40 80 160

( IN FEET )
1 inch = 40 ft.

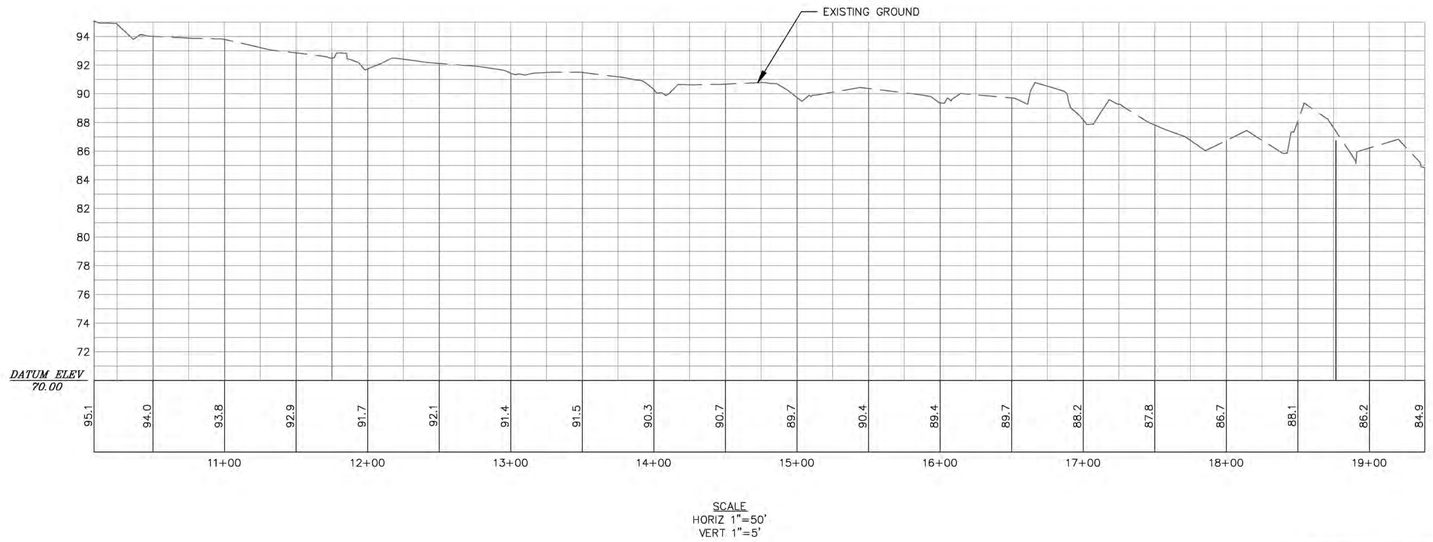


SCALE
HORIZ 1"=50'
VERT 1"=5'

LEGEND

- PROPERTY LINE
- UTILITY AND DRAINAGE EASEMENT
- PROPERTY CORNER FOUND
- EX. CONTOUR
- PROPOSED CONTOUR
- RIP RAP SLOPE PROTECTION

**MADISON COUNTY DEPARTMENT OF PUBLIC WORKS**
266-C SHIELDS ROAD, HUNTSVILLE. ALABAMA 35811 PHONE: 256-746-2900
COUNTY ENGINEER: RICHARD G. GRACE P.E., P.L.S.

| | | |
|---|---|---|
| PROJECT NAME: NANCE ROAD DRAINAGE IMPROVEMENTS | DATE: 6-4-15 | SHEET NO. 1 OF 4 |
| SHEET TITLE: EXISTING TOPOGRAPHY | REV: | |

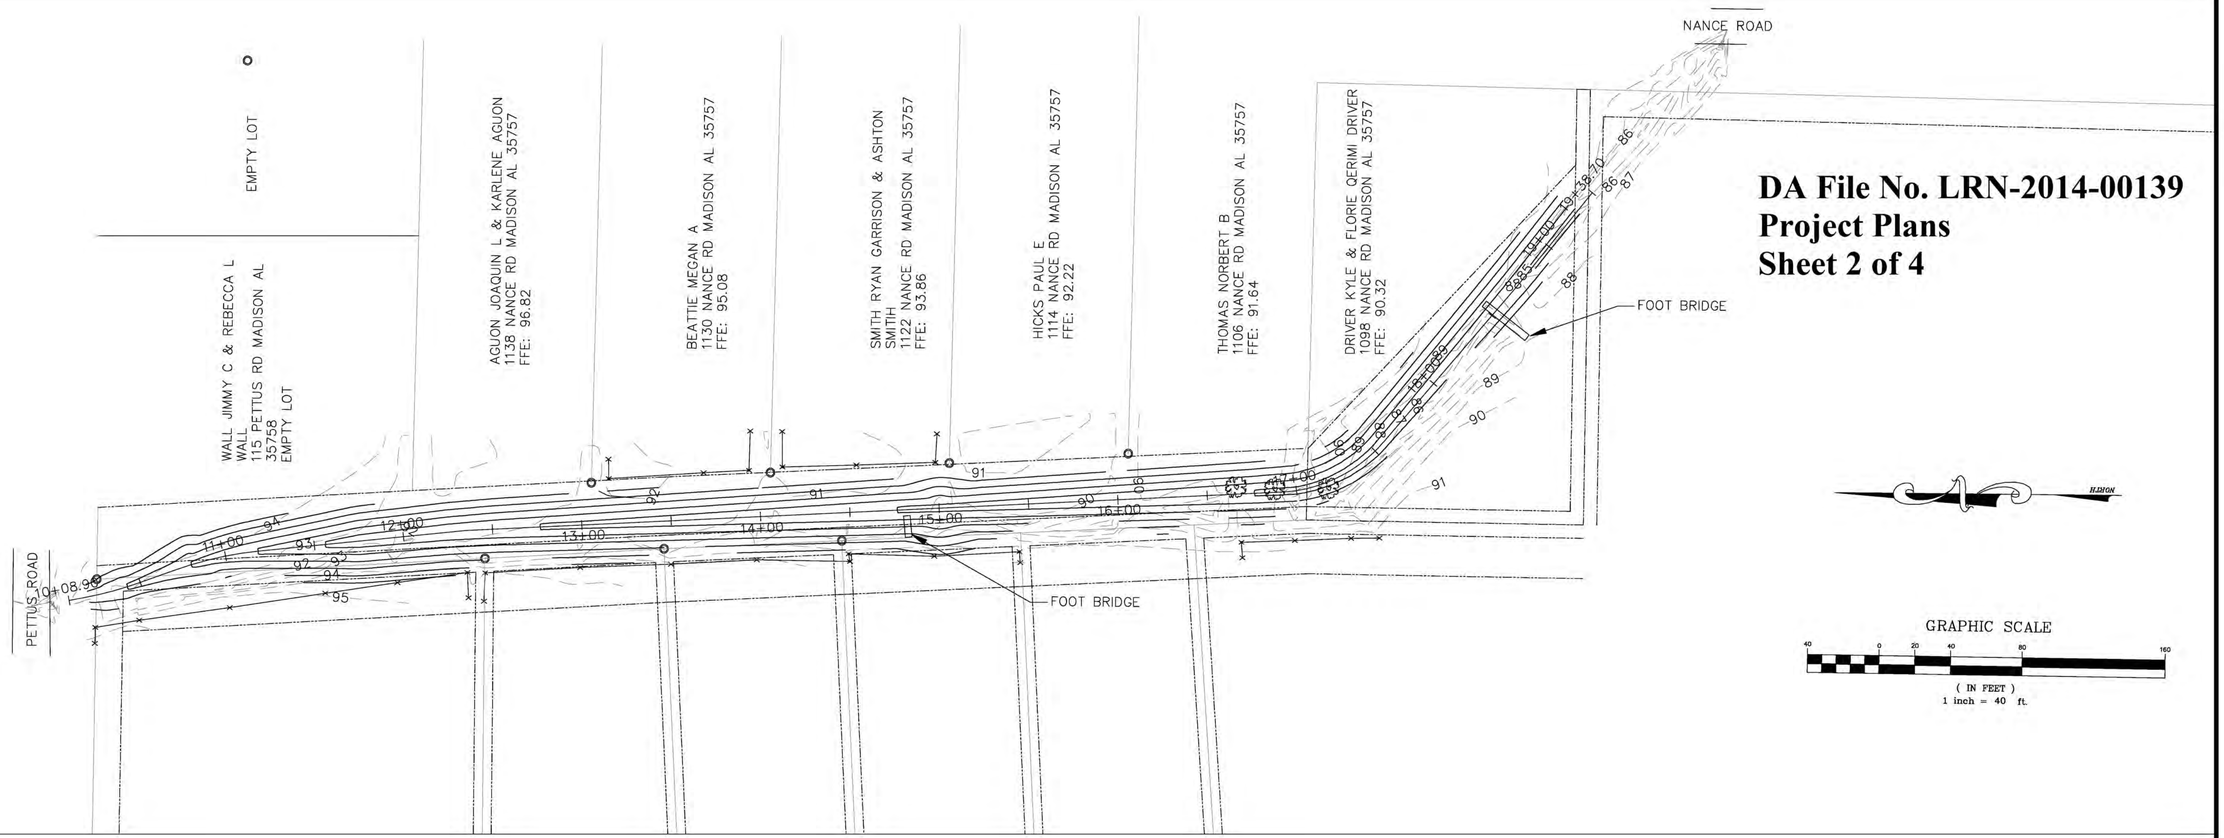


**DA File No. LRN-2014-00139**
**Project Plans**
**Sheet 2 of 4**

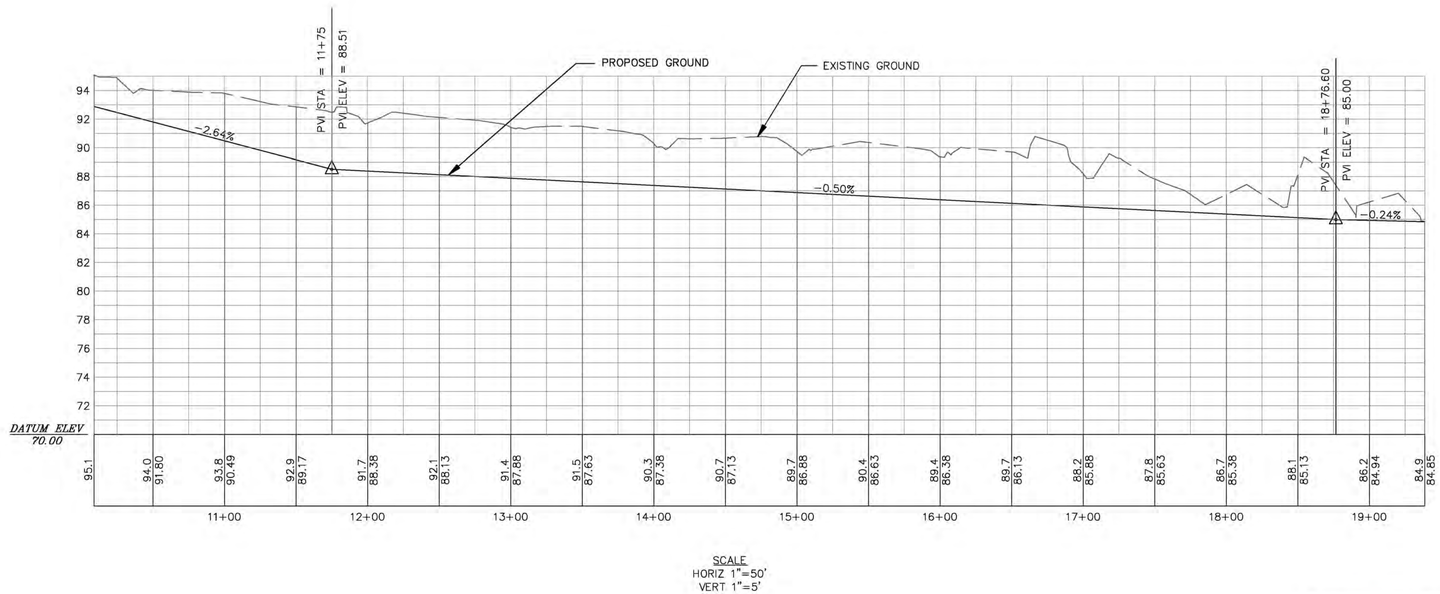


LEGEND

- PROPERTY LINE
- UTILITY AND DRAINAGE EASEMENT
- PROPERTY CORNER FOUND
- EX. CONTOUR
- PROPOSED CONTOUR
- RIP RAP SLOPE PROTECTION

**MADISON COUNTY DEPARTMENT OF PUBLIC WORKS**
266-C SHIELDS ROAD, HUNTSVILLE. ALABAMA 35811 PHONE: 256-746-2900
COUNTY ENGINEER: RICHARD G. GRACE P.E., P.L.S.

| PROJECT NAME: NANCE ROAD DRAINAGE IMPROVEMENTS | DATE: 6-4-15 | SHEET NO. 2 OF 4 |
|---|---|---|
| SHEET TITLE: SITE PLAN & PROFILE | REV: | |

**DA File No. LRN-2014-00139**
**Project Plans**
**Sheet 3 of 4**

12+75

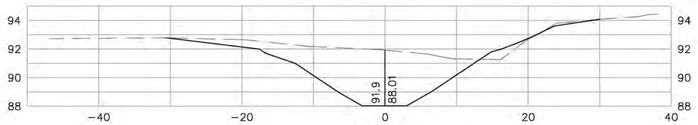


12+50

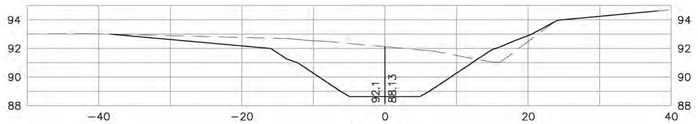


12+25

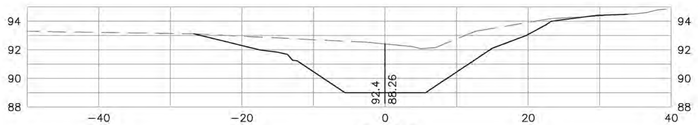


12+00

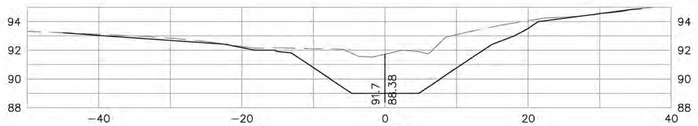


11+75

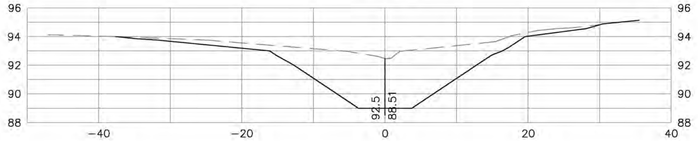


11+50

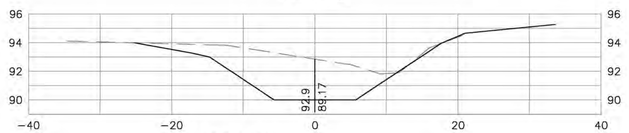


11+25

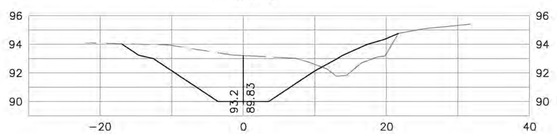


11+00

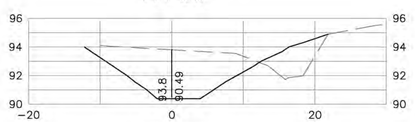


10+50

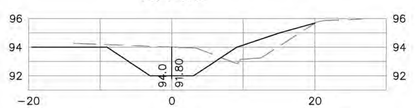


15+00

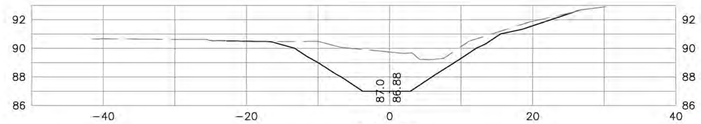


14+75

14+50

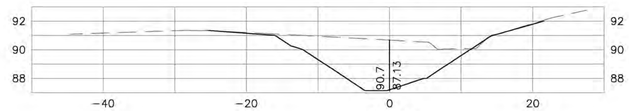


14+25

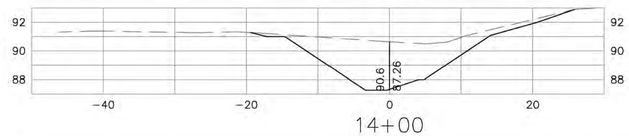


14+00

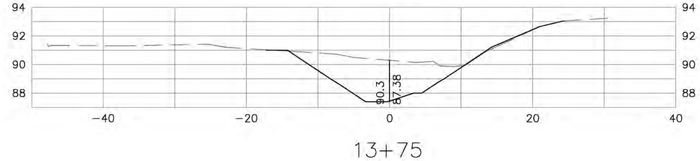


13+75

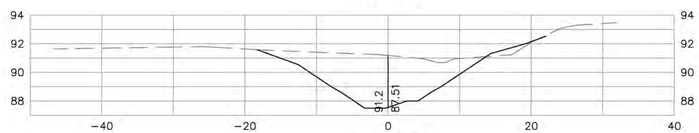


13+50

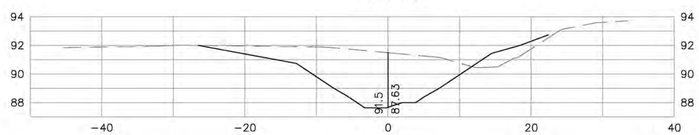


13+25

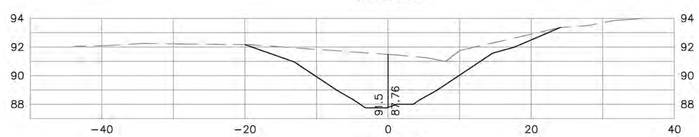


13+00

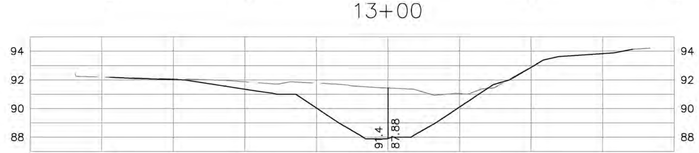


**MADISON COUNTY DEPARTMENT OF PUBLIC WORKS**
266-C SHIELDS ROAD, HUNTSVILLE. ALABAMA 35811 PHONE: 256-746-2900
COUNTY ENGINEER: RICHARD G. GRACE P.E., P.L.S.

| | | |
|---|---|---|
| PROJECT NAME: NANCE ROAD DRAINAGE IMPROVEMENTS | DATE: 6-4-15 | SHEET NO. 3 OF 4 |
| SHEET TITLE: CROSS SECTIONS | REV: | |

**DA File No. LRN-2014-00139**
**Project Plans**
**Sheet 4 of 4**

17+50

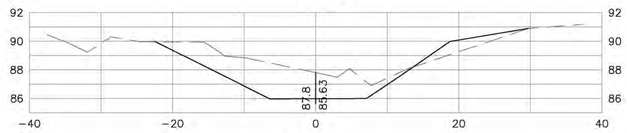


17+00

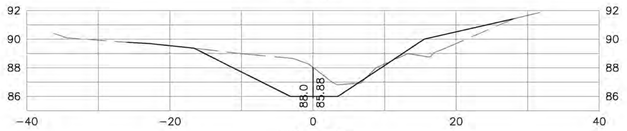


16+75

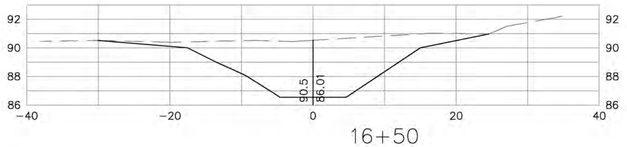


16+50

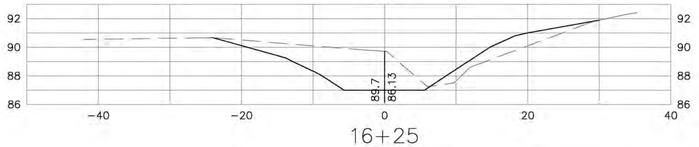


16+25

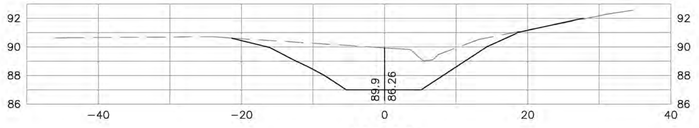


16+00

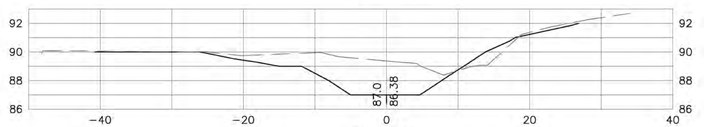


15+75

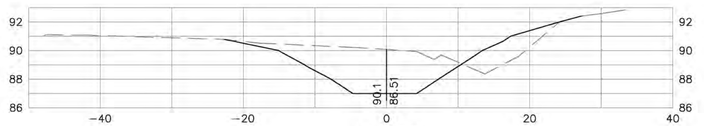


15+50

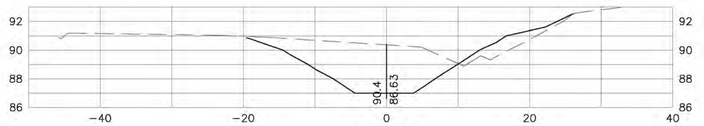


15+25

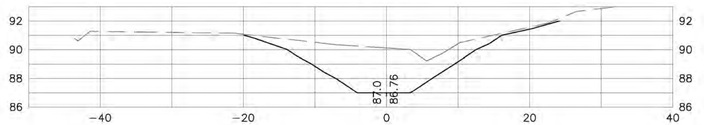


19+25

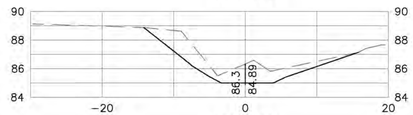


19+00

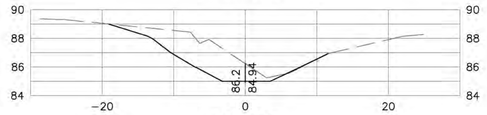


18+75

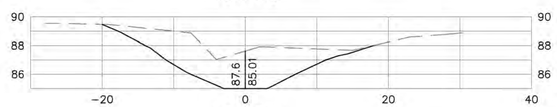


18+50

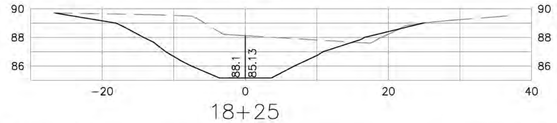


18+25

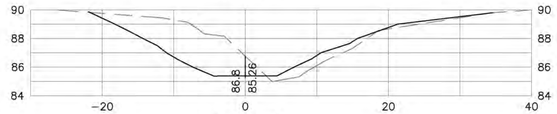


18+00

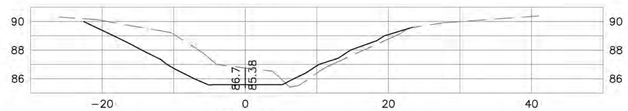


17+75

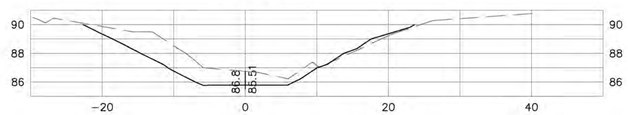


**MADISON COUNTY DEPARTMENT OF PUBLIC WORKS**
266-C SHIELDS ROAD, HUNTSVILLE. ALABAMA 35811 PHONE: 256-746-2900
COUNTY ENGINEER: RICHARD G. GRACE P.E., P.L.S.

| | | |
|---|---|---|
| PROJECT NAME: NANCE ROAD DRAINAGE IMPROVEMENTS | DATE: 6-4-15 | SHEET NO. 4 OF 4 |
| SHEET TITLE: CROSS SECTIONS | REV: | |