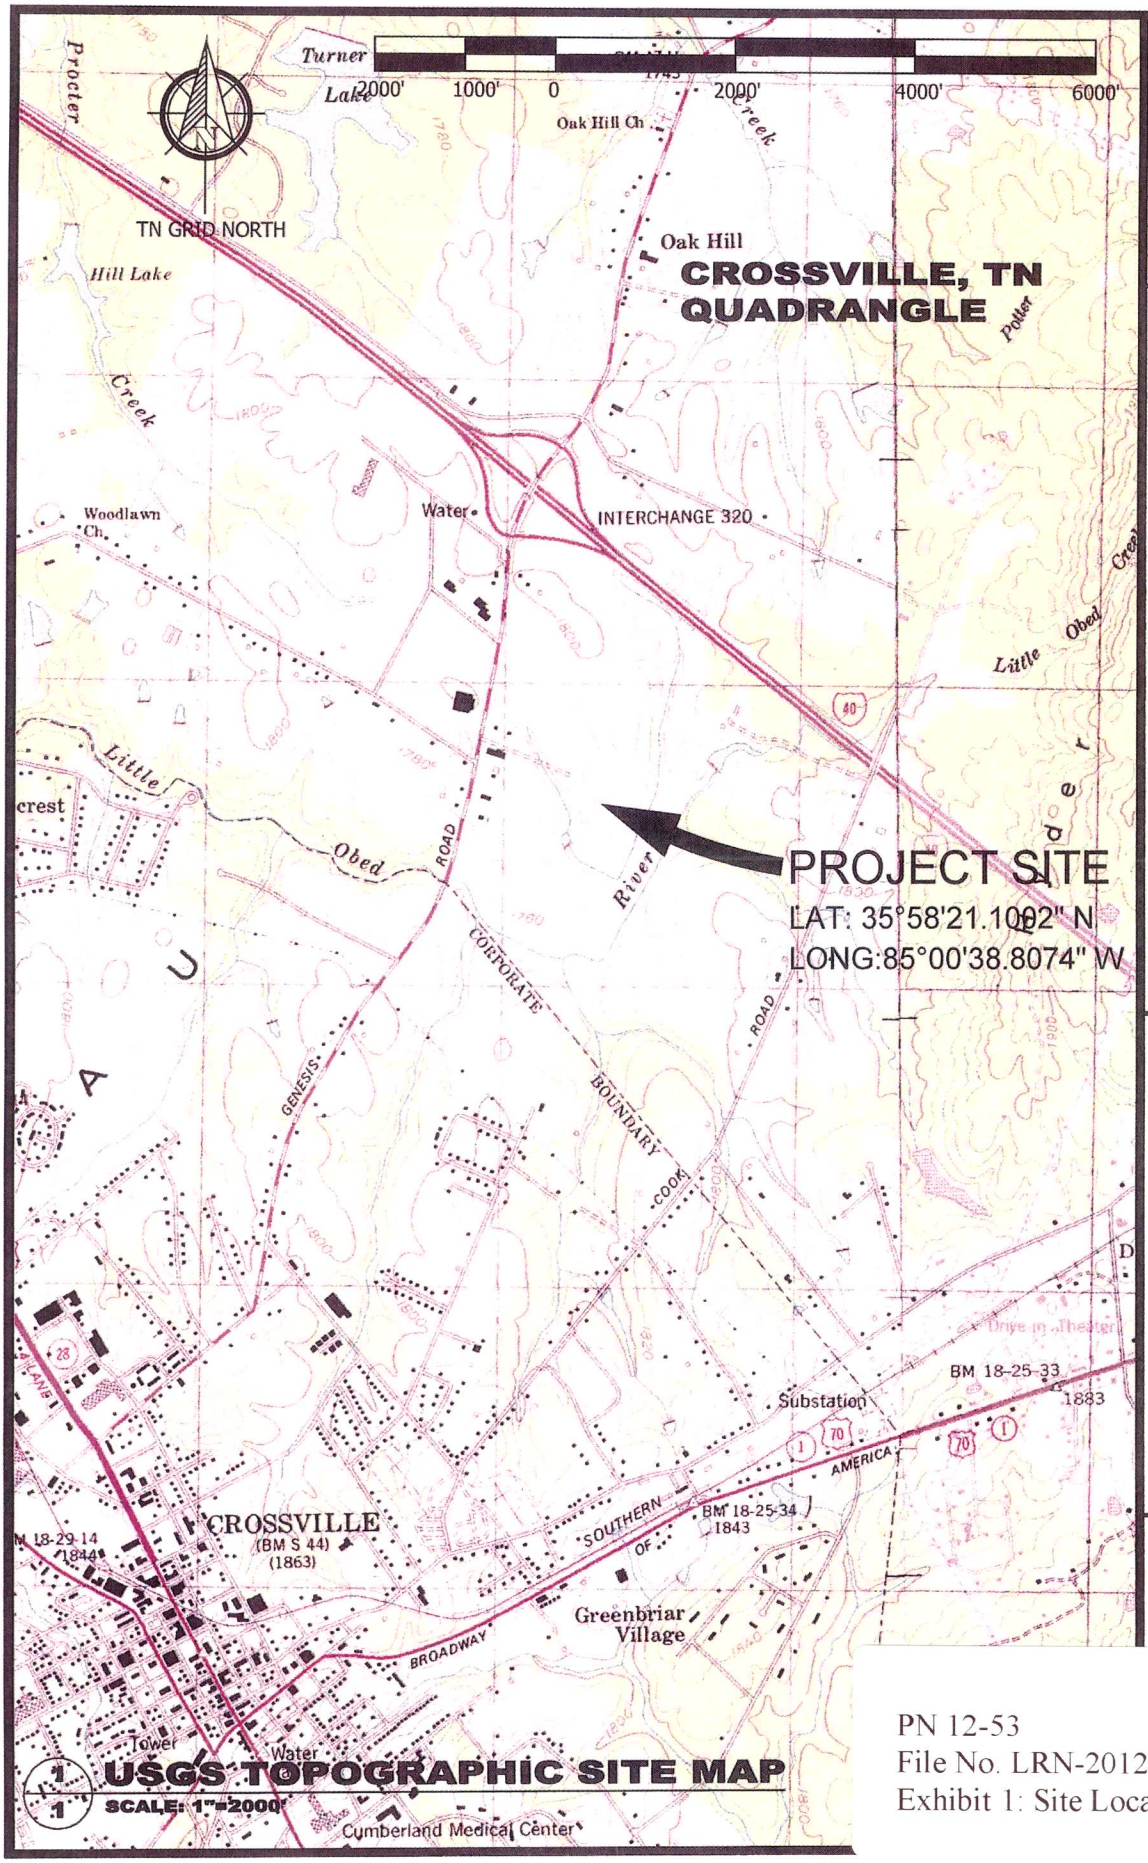

1 USGS TOPOGRAPHIC SITE MAP
SCALE: 1"=2000'

CHK BY: CFB
DESIGN BY: CFB
DWN BY: MBE
OCTOBER 15, 2012
PROJECT #12016
DWG #
REVISION #: 0
SCALE: 1 in = 2000 ft
SHEET 1 OF 1

USGS TOPOGRAPHIC SITE MAP

COLINX CROSSVILLE DISTRIBUTION CENTER WAREHOUSE EXPANSION PROJECT CUMBERLAND COUNTY, TENNESSEE

ece SERVICES
ENVIRONMENTAL & CIVIL ENGINEERING SERVICES

702 Old Jamestown Hwy
Crossville, TN 38555
Telephobne: 931.484.9321
Fax: 931.484.9322
www.eceservices.com

* ENGINEERING * GEOTECHNICAL
* QA/QC TESTING

PN 12-53
File No. LRN-2012-01011
Exhibit 1: Site Location Map

PN 12-53
File No. LRN-2012-01011
See Exhibit 2: Construction Plans

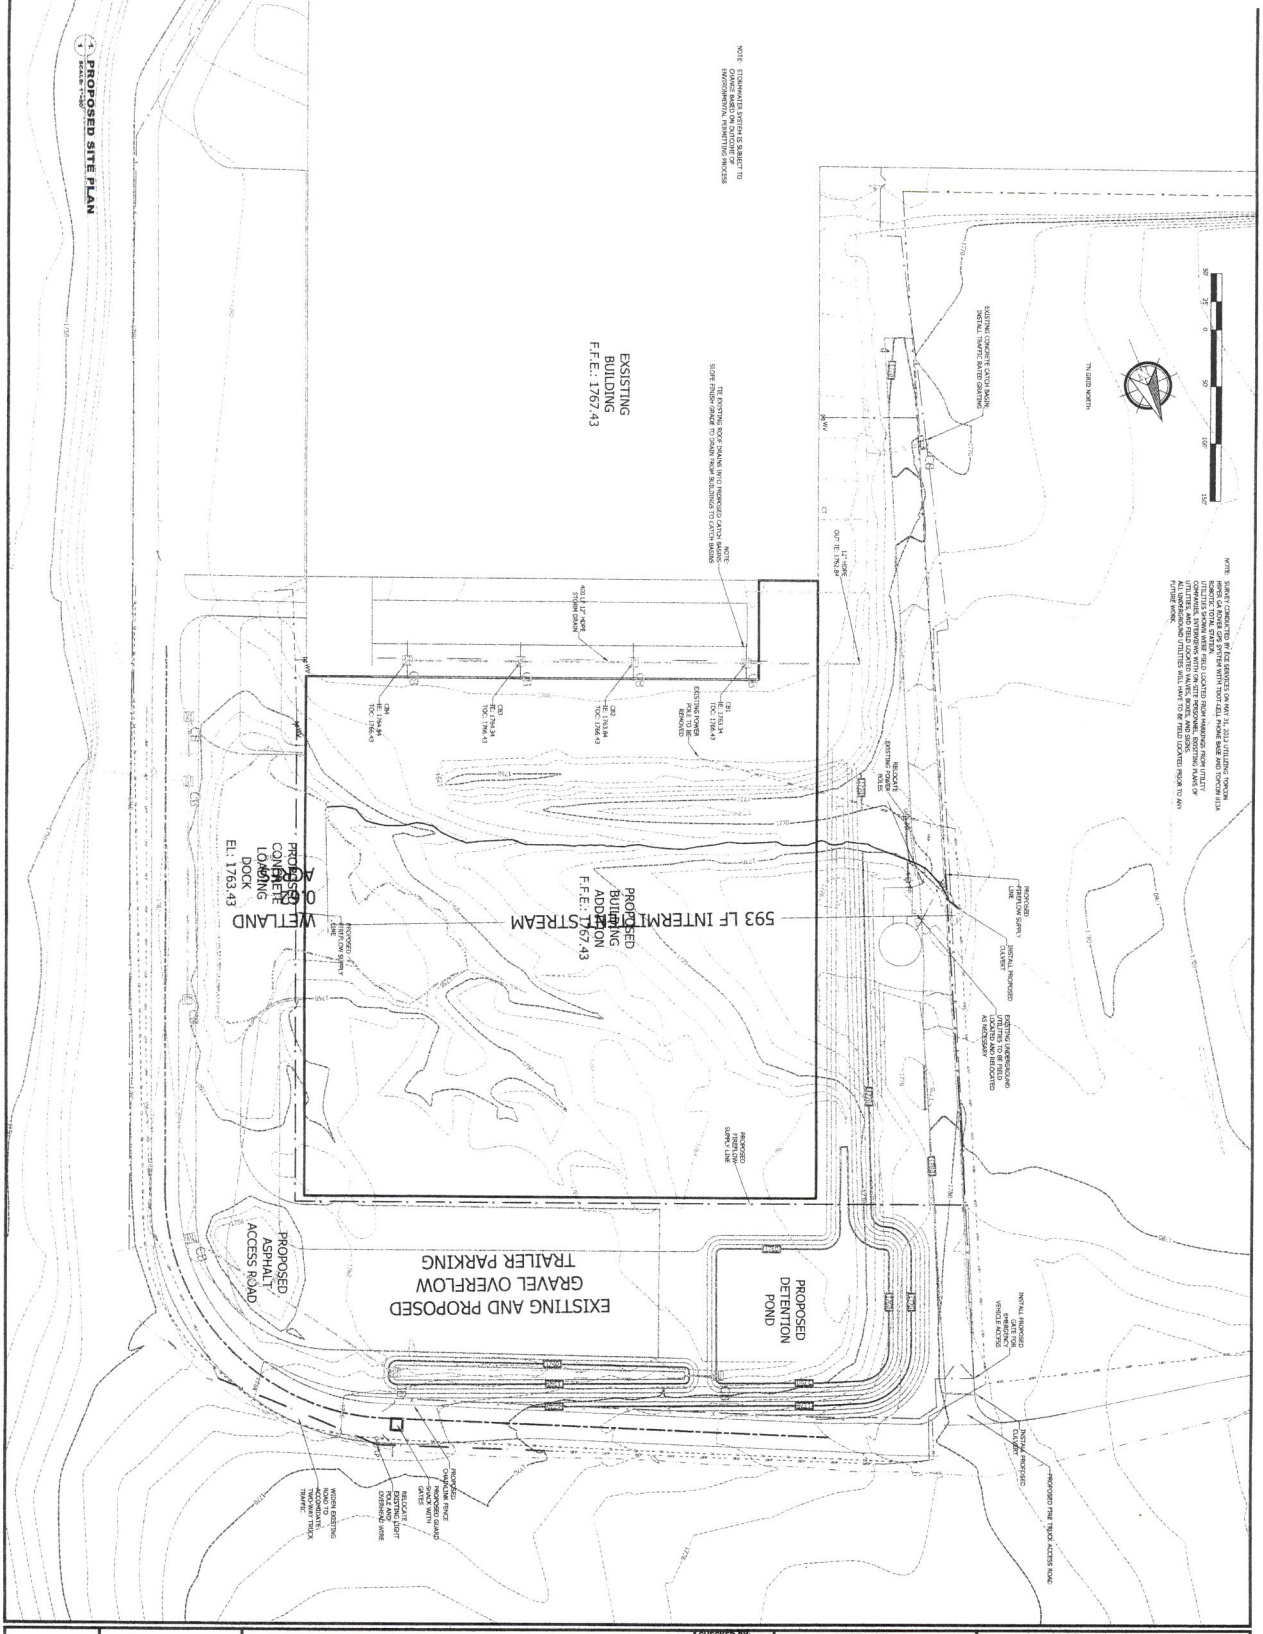

SHEET REFERENCE NUMBER: C-101 SHEET 1 OF 1		**PROPOSED SITE PLAN**	CHECKED BY: C.F.B.
			DESIGN BY: C.F.B.
		COLINX BUILDING EXPANSION	DRAWN BY: D.W.B.
		COLINX INC.	ORIGINAL DATE: AUGUST 24, 2012
		CROSSVILLE, TENNESSEE	PROJECT NO.: 12016
			DWG NO.: 12016
			SCALE: 1 IN. = 50 FT.

REVISIONS			
NO.	DATE	DESCRIPTION	CHK

ece SERVICES
ENVIRONMENTAL & CIVIL ENGINEERING SERVICES
* ENGINEERING * GEOTECHNICAL * QA/QC TESTING
702 Old Jamestown Hwy
Crossville, TN 38555
Telephone: 931.484.9321
Fax: 931.484.9322
www.eceservices.com

PN 12-53
File No. LRN-2012-01011
See Exhibit 3: Wetland Mitigation /Preservation Map

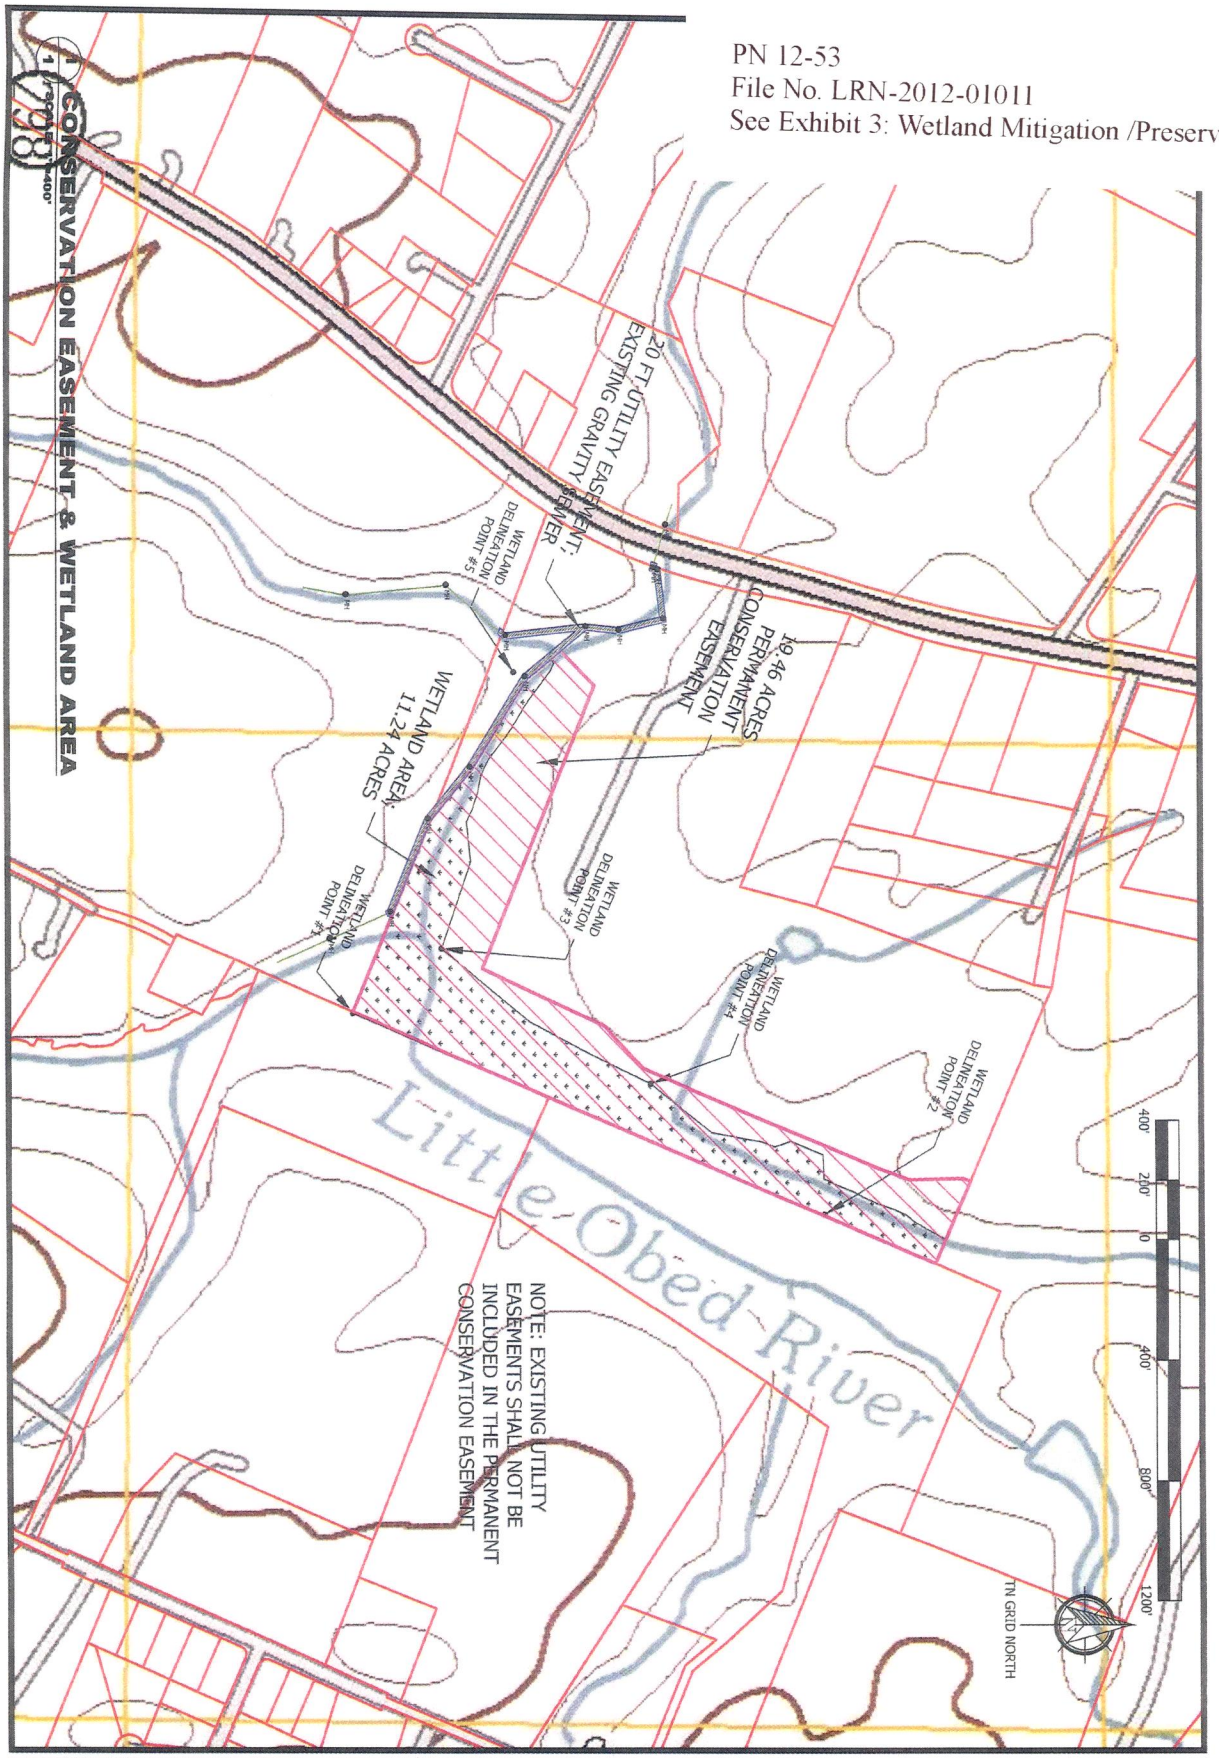

SHEET REFERENCE NUMBER: G-001 SHEET 1 OF 1	CONSERVATION EASEMENT & WETLAND AREA	CHECKED BY: SJC	REVISIONS				ece SERVICES ENVIRONMENTAL & CIVIL ENGINEERING SERVICES
		DESIGN BY: CFB	NO.	DATE	DESCRIPTION	CHK	
	COLINX, LLC WAREHOUSE EXPANSION PROJECT CUMBERLAND COUNTY, TENNESSEE	DRAWN BY: MBE					* ENGINEERING * GEOTECHNICAL * QA/QC TESTING
		ORIGINAL DATE: NOVEMBER 27, 201					702 Old Jamestown Hwy Crossville, TN 38555 Telephone: 931.484.9321 Fax: 931.484.9322 www.eceservices.com
		PROJECT NO.: 12016					
		SCALE: 1 IN. = 400 FT.					