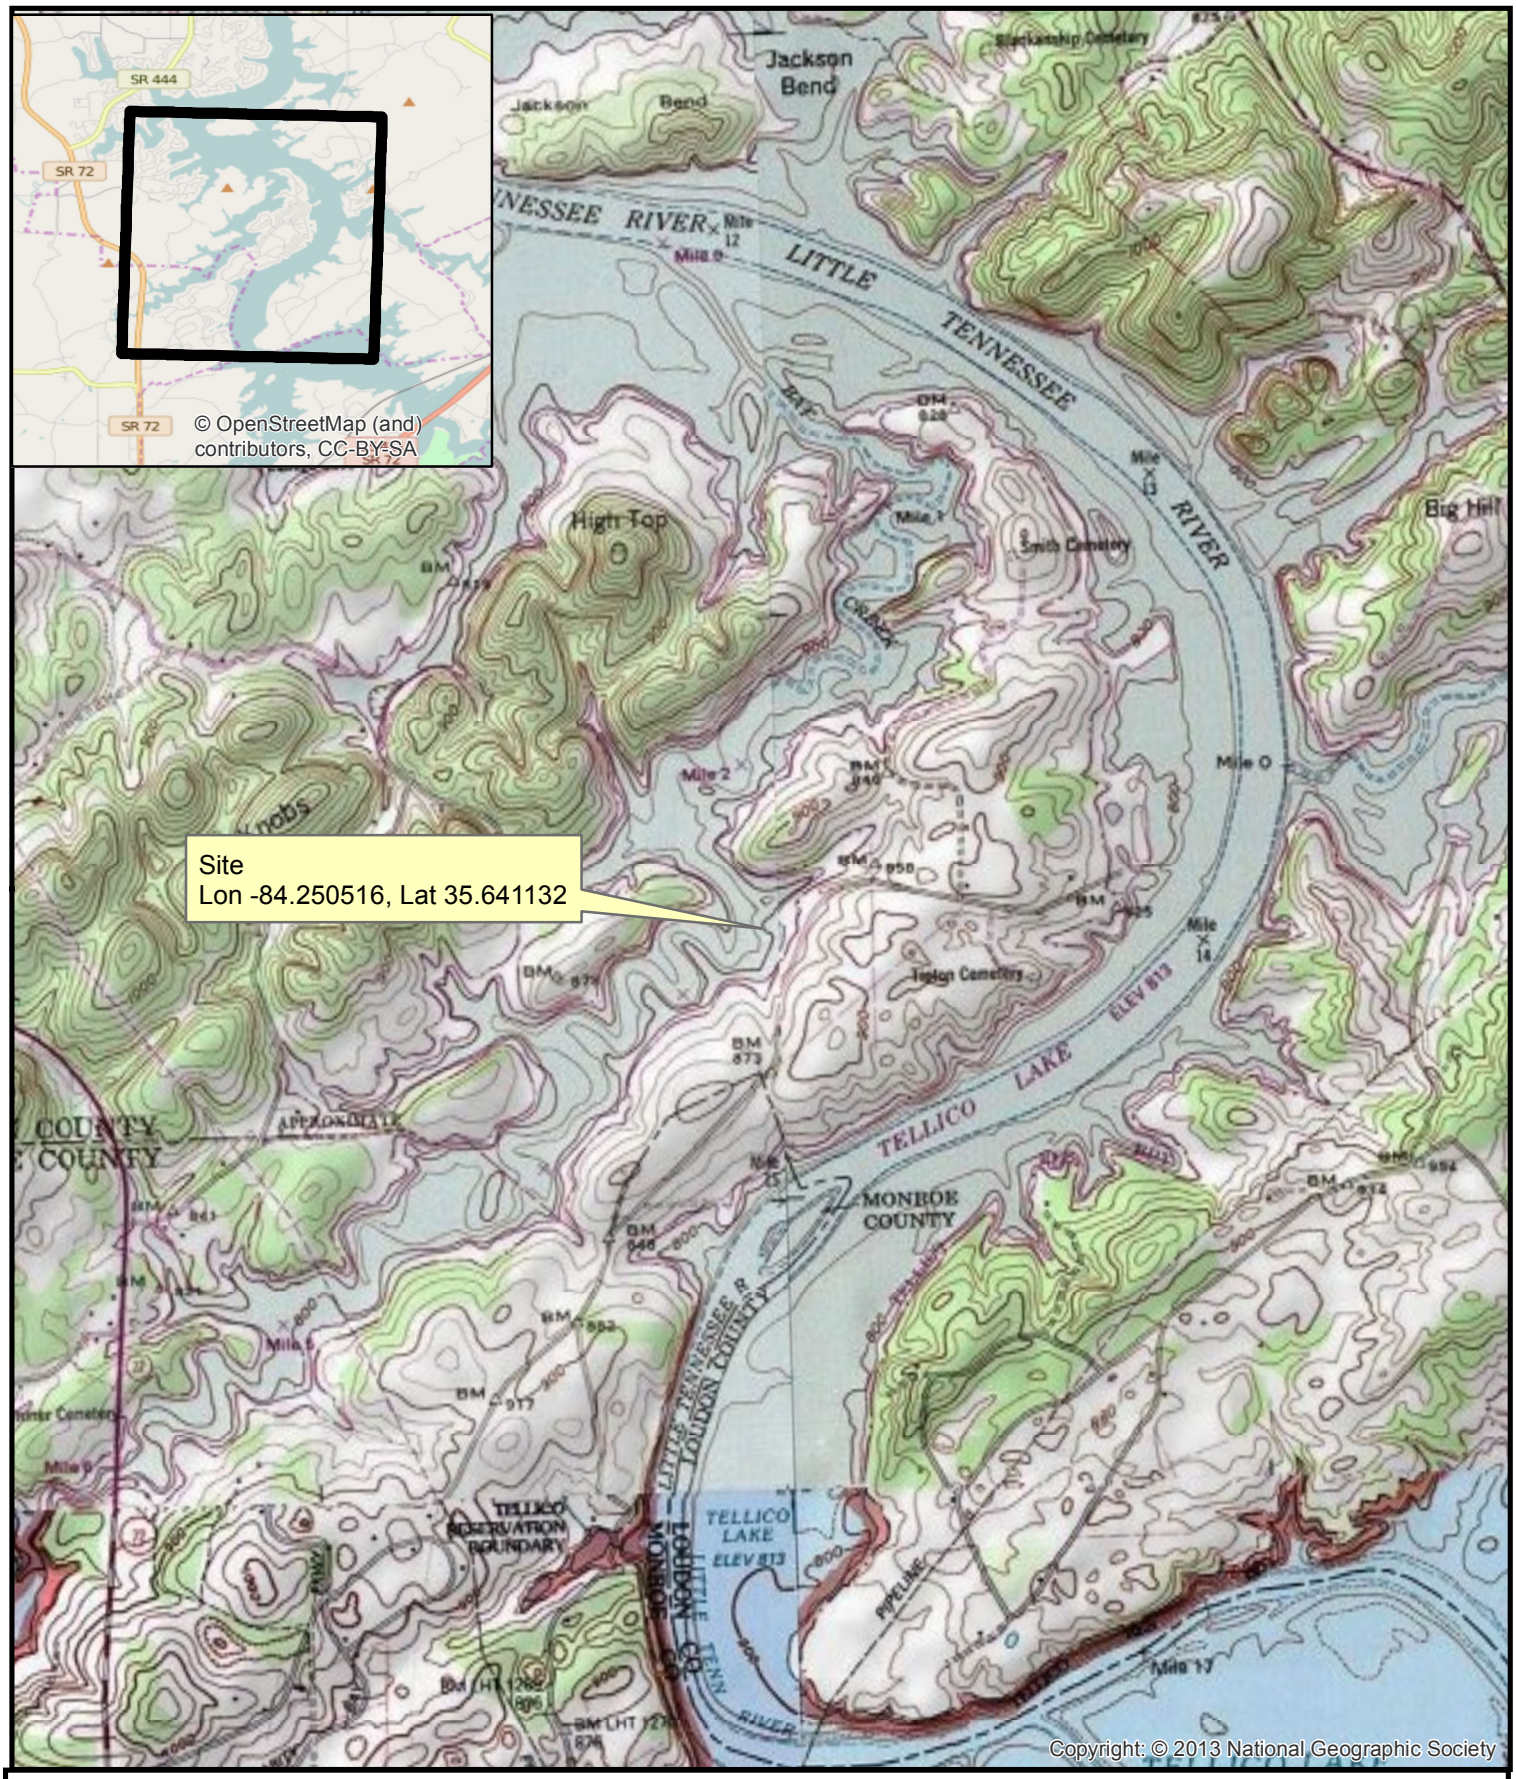


**File No. LRN-1997-20300** **Scale:1:24,000**

**Tellico Lake/ Bat Creek Mile 2.5R, LittleTennessee River Mile 11.9L, Loudon County, TN**

Exhibit A

N

Nashville District

REV. 9/18/98 By=ARH Revise Boat Dock to 104 Slips
REV. 1/19/99 By=ARH Revise Boat Dock to 100 Slips & Show Phases
REV. 1/21/99 By=ARH Add Breakwater
REV. 7/11/01 By=ARH Revise Dock & Parking
REV. 11/08/07 By=DAM Revise Dock Layout

## NOTES:

Topographic Data –
Contours 810' and above based on data that was photogrammetrically compiled by others December 1993.
Contours below 810' based on data gathered by SEI using depthmeter soundings February 1998.
Dock Design –
This drawing does show the layout for the Boat Dock and does NOT constitute a Boat Dock Design.

## DETAILS:

PHASE 1
24 BOAT SLIPS
(2) FIXED PIERS = ±150 LF
6' WIDE DOCK = 500 LF
3' WIDE DOCK = 660 LF
CAR PARKING SPACES = 30
GOLF CART PARKING SPACES = 10
CAR & TRAILER PARKING SPACES = 8
FUTURE PHASE
76 BOAT SLIPS
6' WIDE DOCK = 948 LF
3' WIDE DOCK = 2,160 LF




© Copyright 2007 Sterling Engineering, Inc. All Rights Reserved

SINCE 1979

STERLING ENGINEERING, INC.
CIVIL ENGINEERING
ARCHITECTURE
LAND SURVEYING
LAND PLANNING
1020 WILLIAM BLOUNT DRIVE
MARYVILLE, TENNESSEE
37802-8401
PHONE: VOL-984-3905
FAX: VOL-981-2815
www.sterling.us.com

RARITY BAY SUBD.

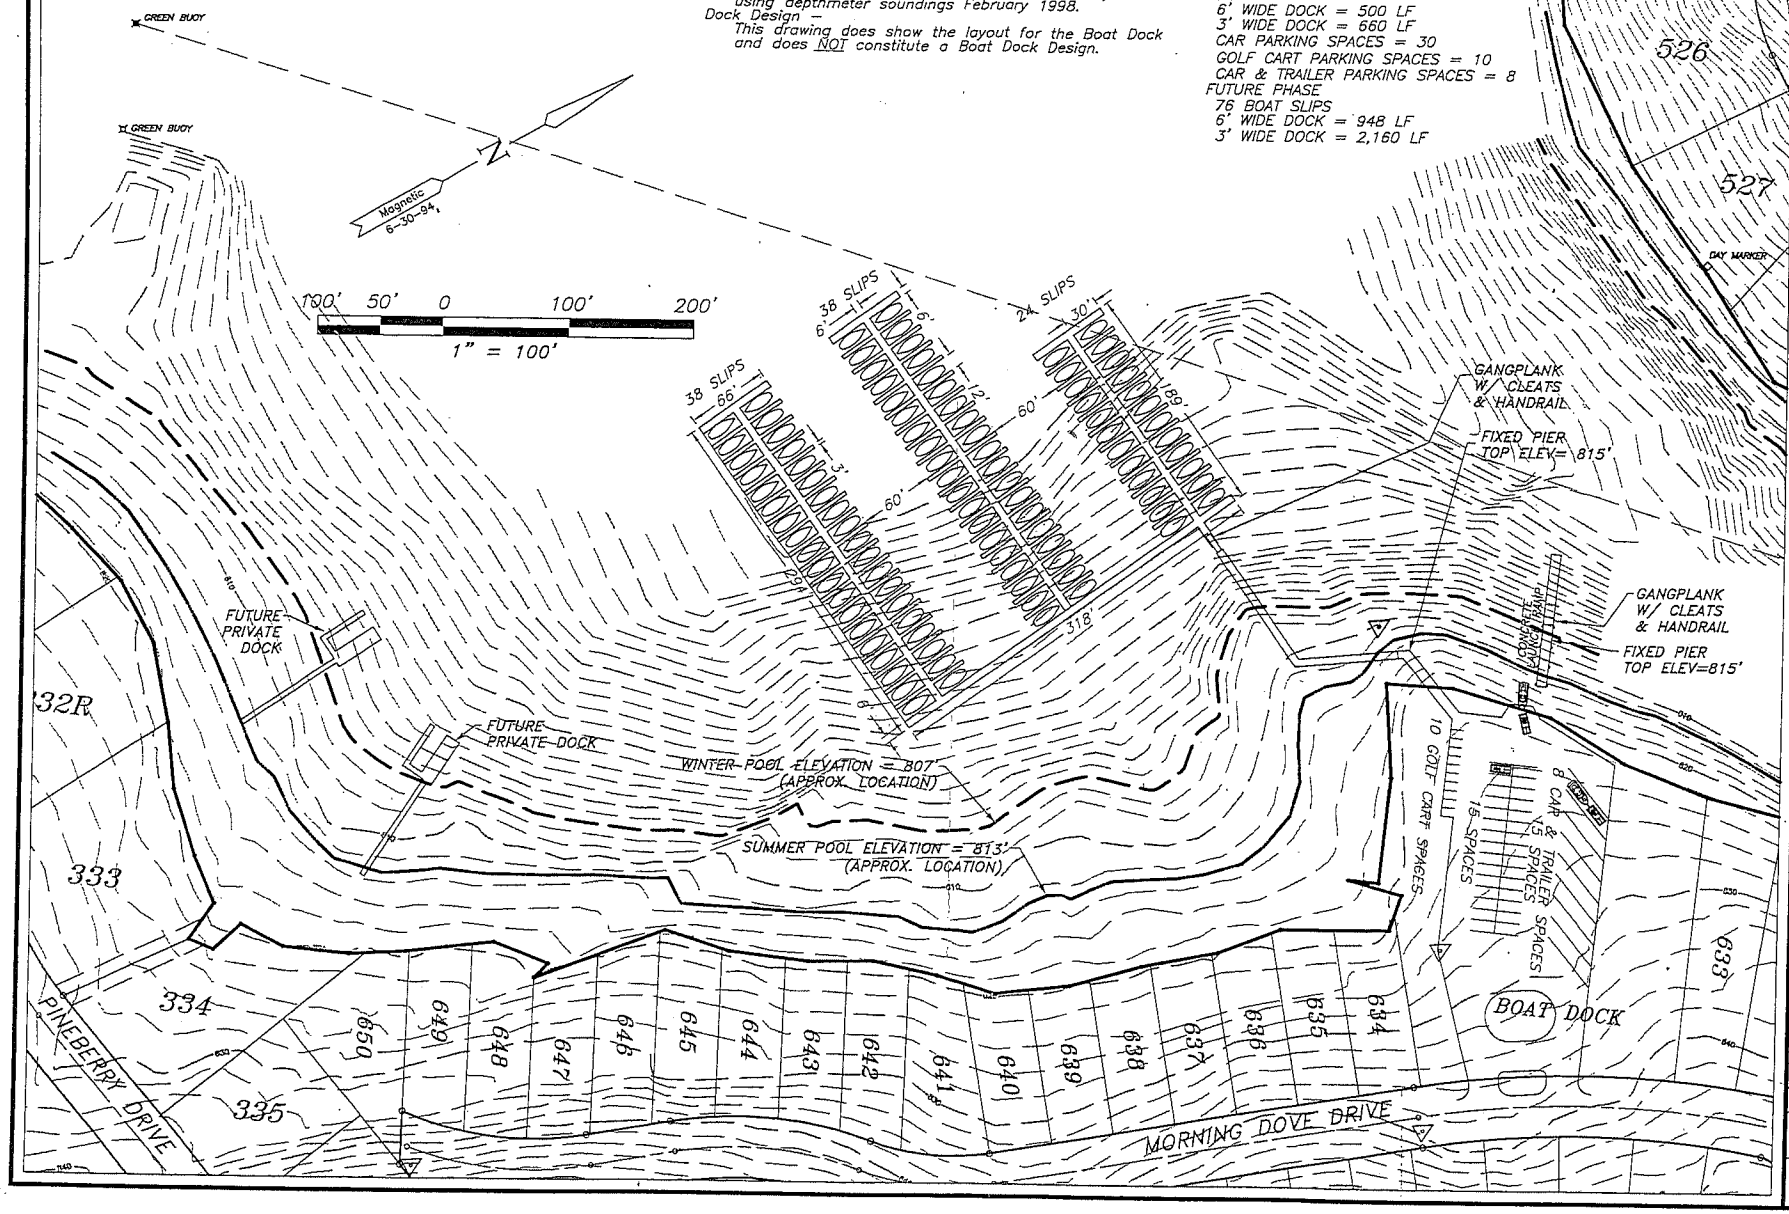SITE PLAN

# BAT CREEK DOCK FACILITY

TIP I P

| | |
|---|---|
| SHEET | 1 OF 1 |
| DESIGNED: | DAM |
| DRAWN: | DAM |
| CHECKED: | SDJ |
| DATE: | 11-09-07 |
| SCALE: | 1" = 100' |
| DRAWING: | RB-DockP4-11x17 |
| PROJECT NO: | SEI#3448 |

H:\3448\dwg\Docks\RB-DockP4-11x17.dwg, 11/9/2007 2:34:22 PM, sdj, \\SDC\Savin 2535 on SDC, 1:1

File No. LRN-1997-20300 Exhibit B