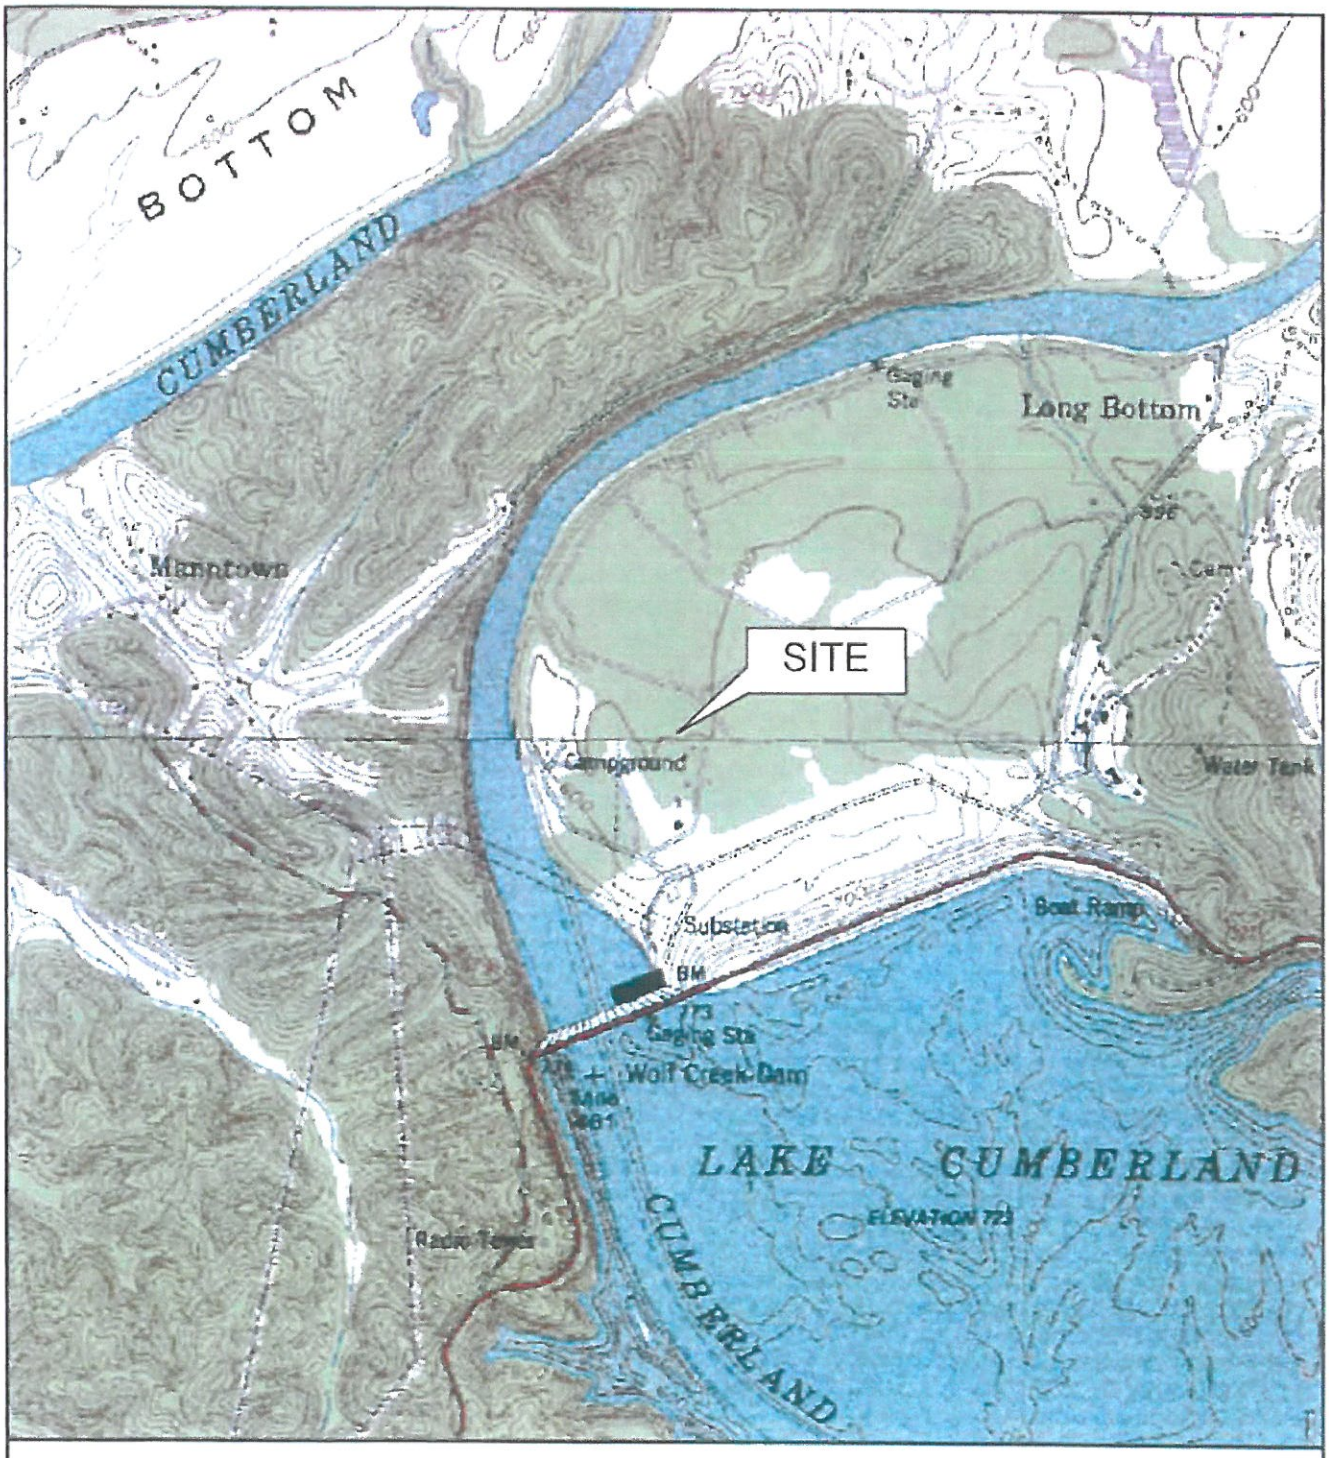

SOURCE: USGS 7.5' TOPOGRAPHIC QUADRANGLE MAP, CREELSBORO, KY, 1953. PHOTOREVISED 1982.

0 1000 2000
SCALE IN FEET

NORTH

amec
13425 Eastpoint Centre Drive, Suite 122
Louisville, Kentucky 40223
Phone: (502) 253-2500

SITE LOCATION MAP
WOLF CREEK DAM-HATCHERY CREEK EXTENSION
RUSSEL COUNTY, KY
PROJECT NUMBER: 3353-11-2536

SCALE	1" = 2000'
DATE	09/21/11
DRAWN BY	CSRP
APPROVED BY	

FIG. 1

KDFWR - Hatchery Creek ILF
D/A Processing No. 2010-00444
Russel County, KY
Sheet 1 of 2

Stream and Wetland Proposed Impact/Mitigation Map

Hatchery Creek Stream Mitigation Project
Russell County, Kentucky
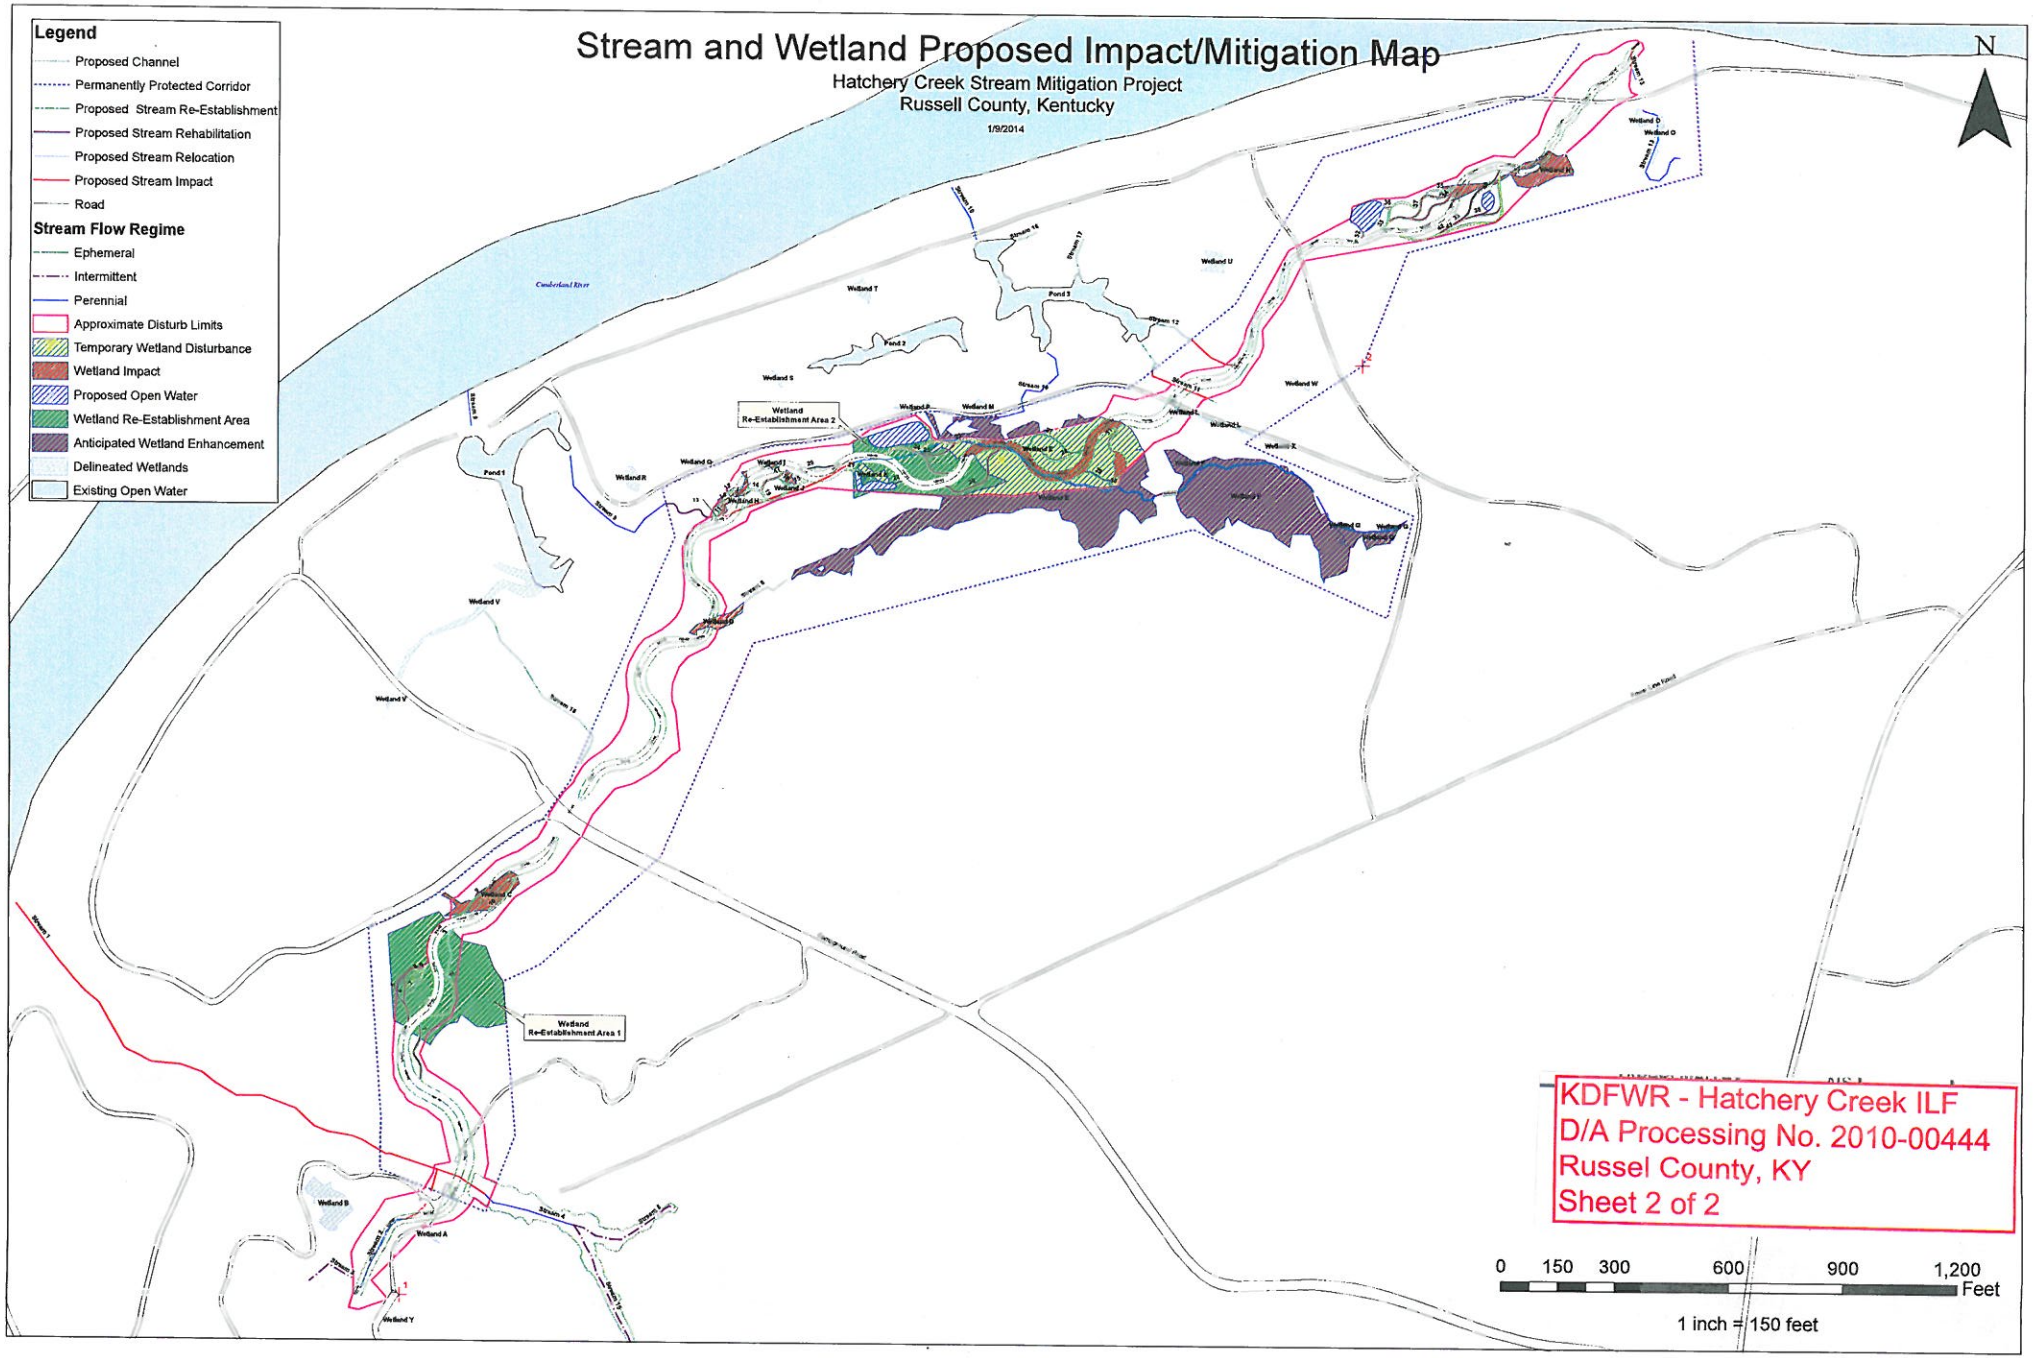
1/9/2014