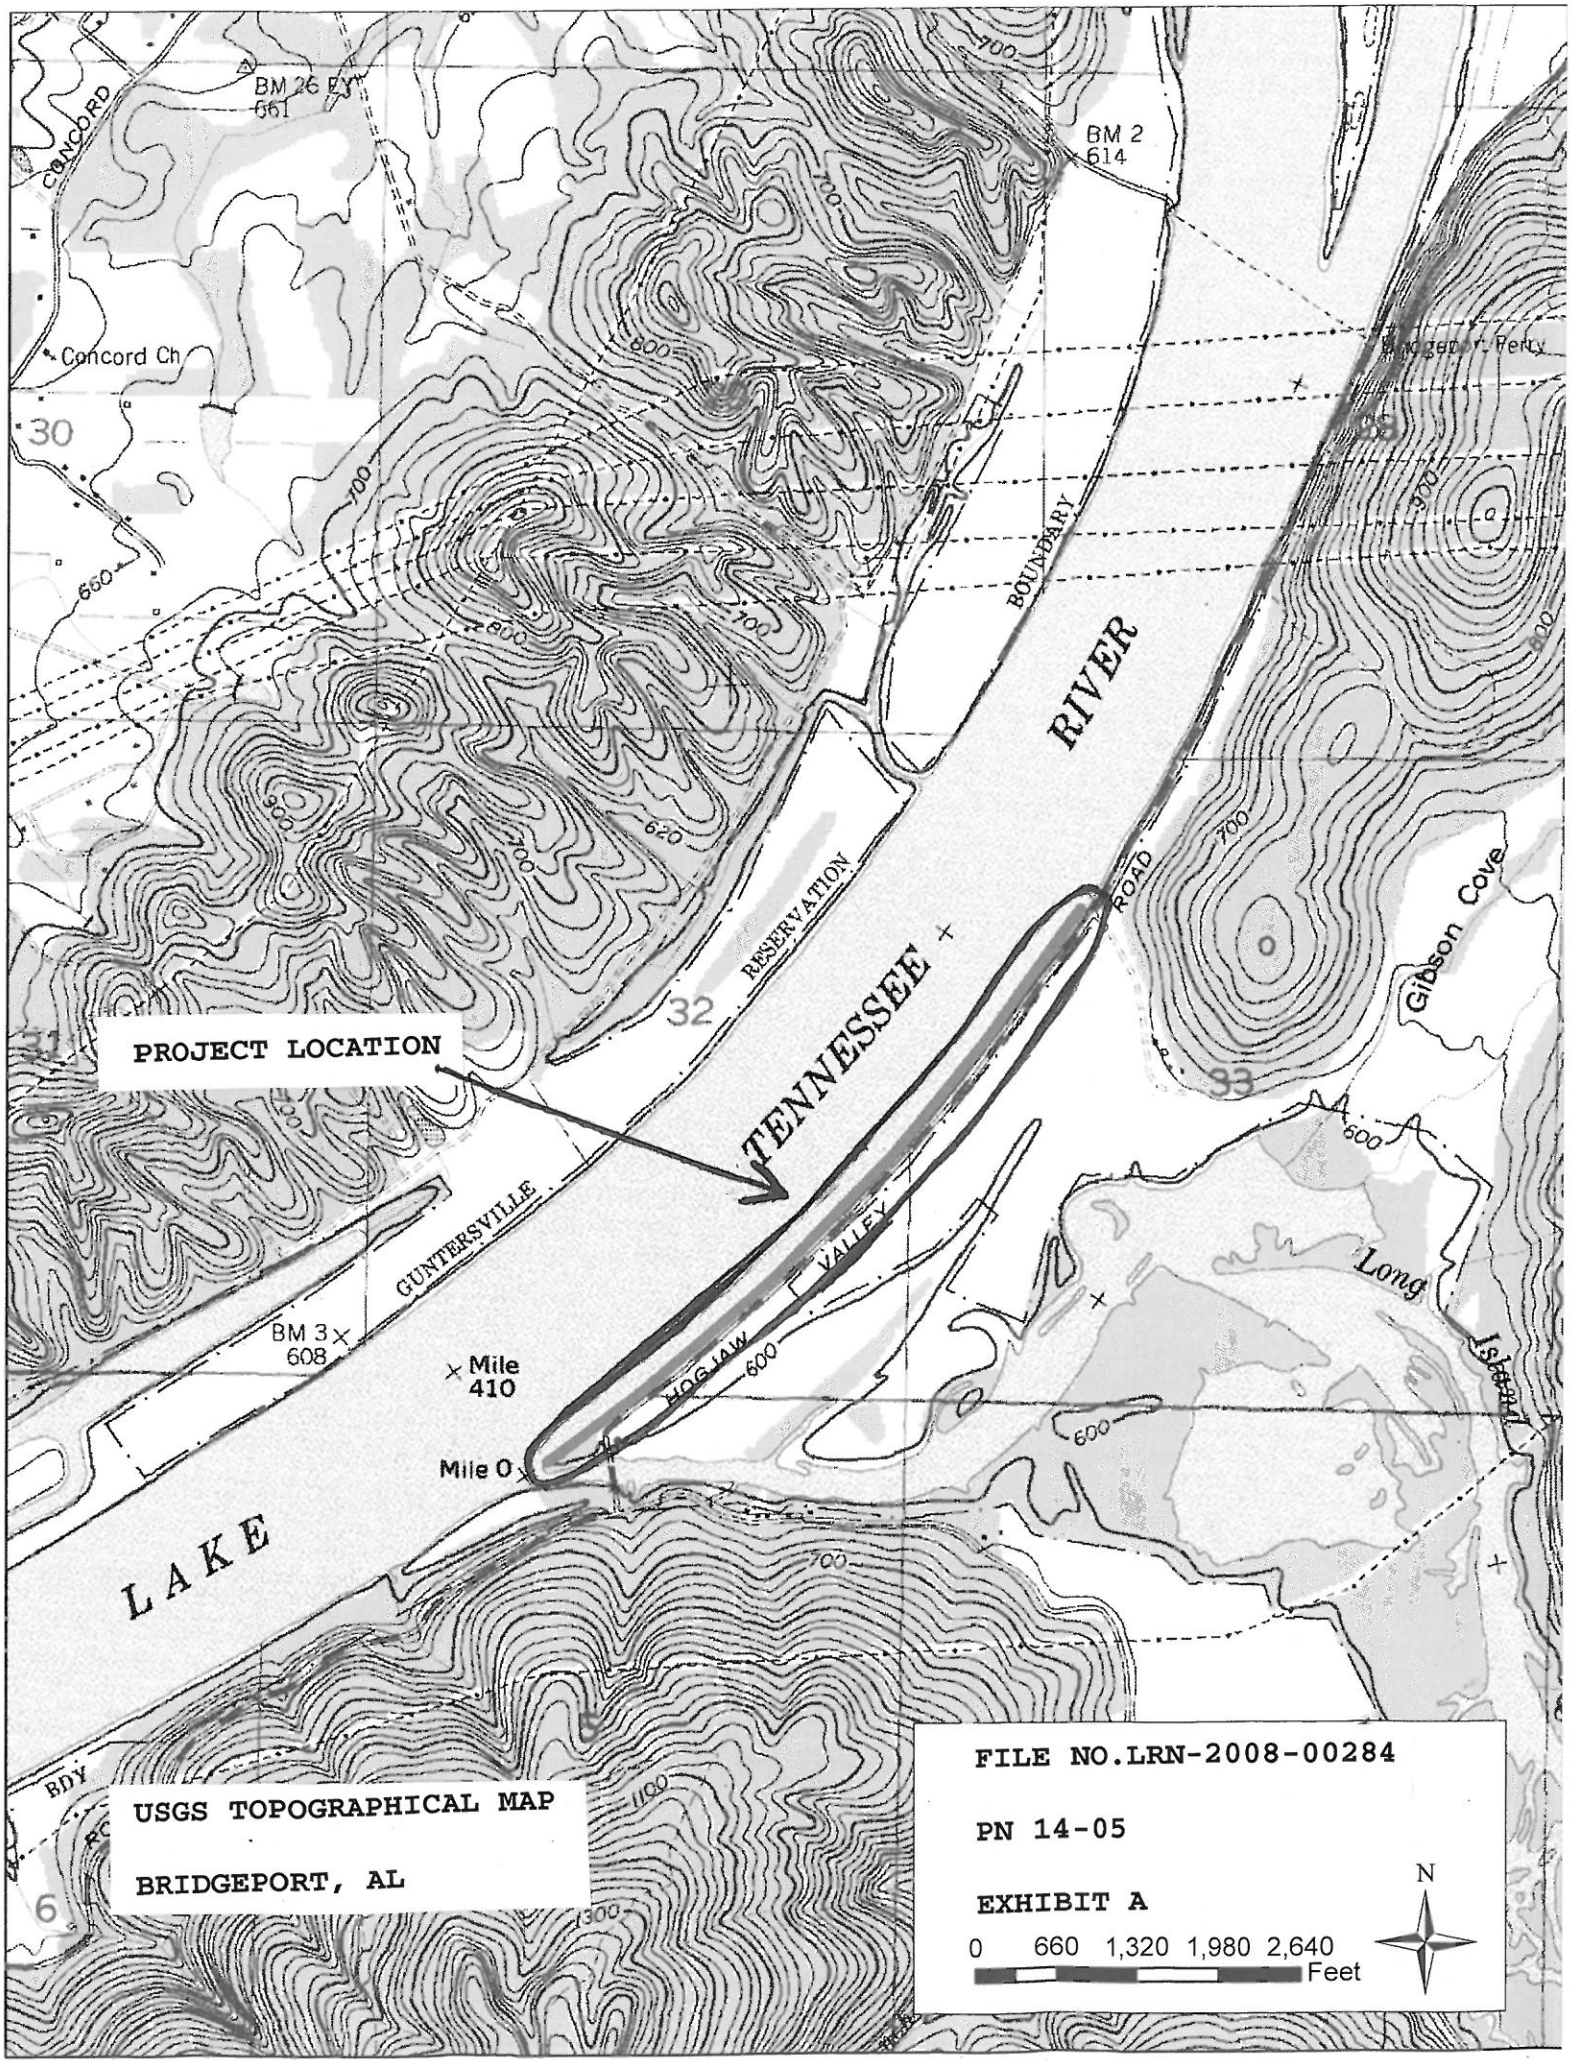

USGS TOPOGRAPHICAL MAP

BRIDGEPORT, AL

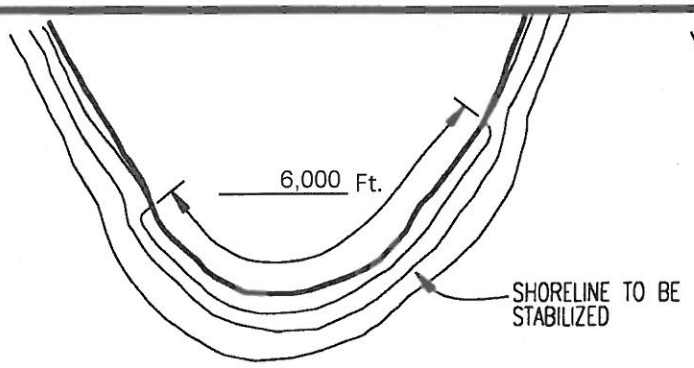

PLAN SHOWING EXISTING SHORELINE

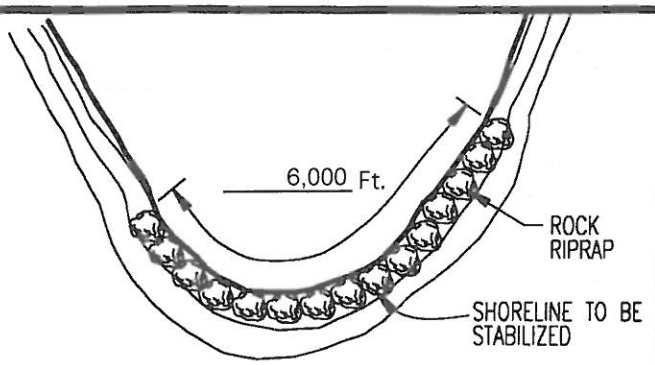

PLAN SHOWING STABILIZED SHORELINE

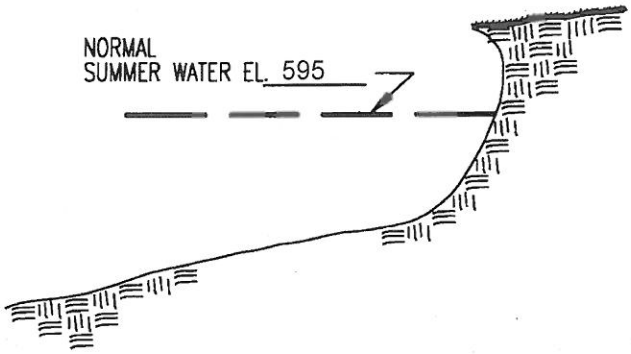

SECTION SHOWING EXISTING SHORELINE

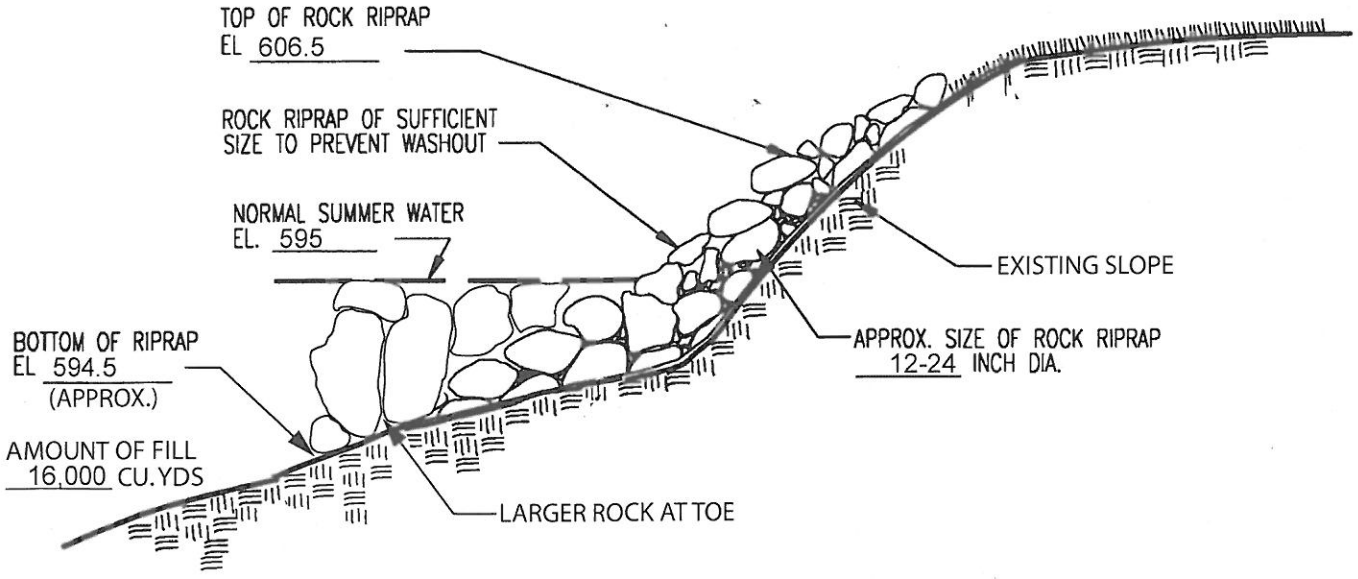

SECTION SHOWING STABILIZED SHORELINE

THE NORMAL SUMMER WATER LEVEL IS: 595

FILE NO.LRN-2005-00284

PN 14-05

EXHIBIT B

TVA

RESERVOIR NAME: Guntersville

TYPICAL SHORELINE ROCK RIPRAP

PROJECT LOCATION INFORMATION:

STREAM NAME Tennessee River SUBDIVISION NAME _____

RESERVOIR NAME Guntersville LOT NUMBER _____

MILE MARKER TN RM 411L MAP NO. _____

(APPLICANT'S NAME)