US Army Corps of Engineers
Western Regulatory Field Office

2424 Danville Road SW, Suite N
Decatur, Alabama 35603
(256) 350-5620

Project Location Map

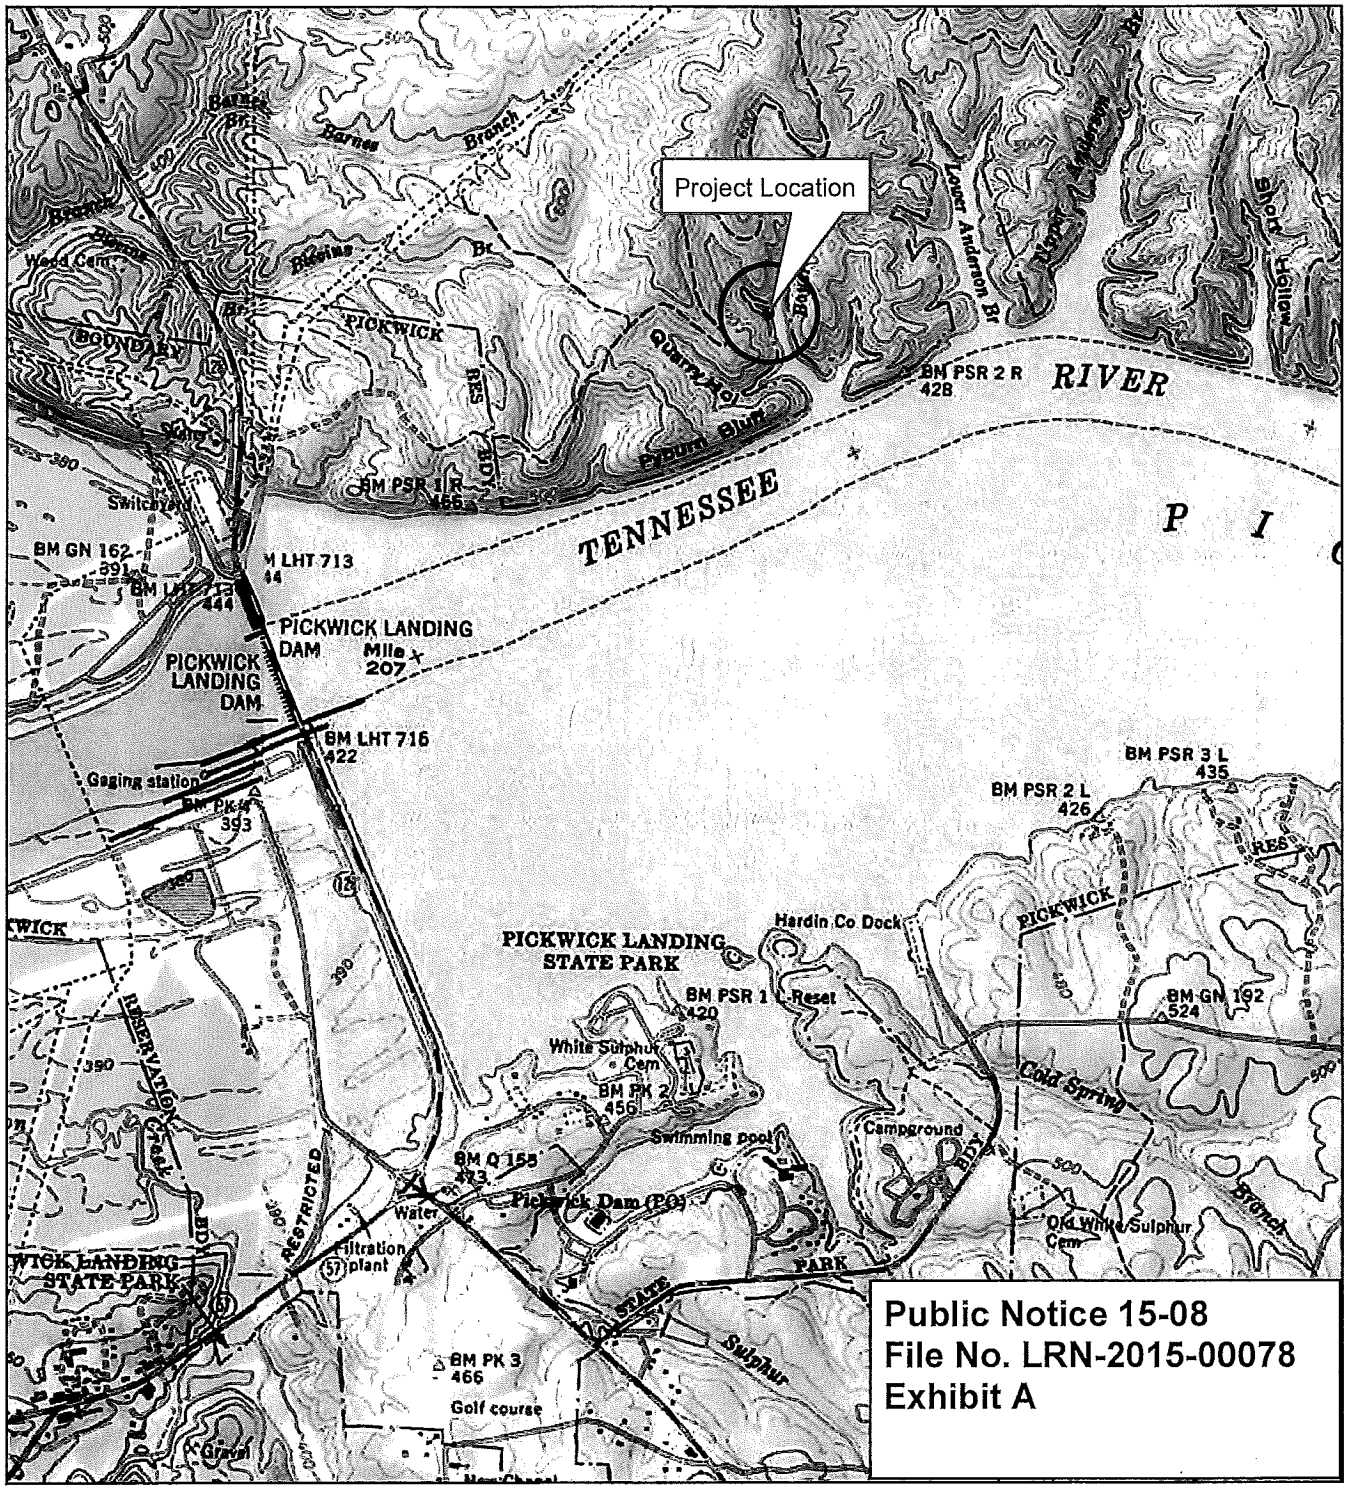

Public Notice 15-08
File No. LRN-2015-00078
Exhibit A

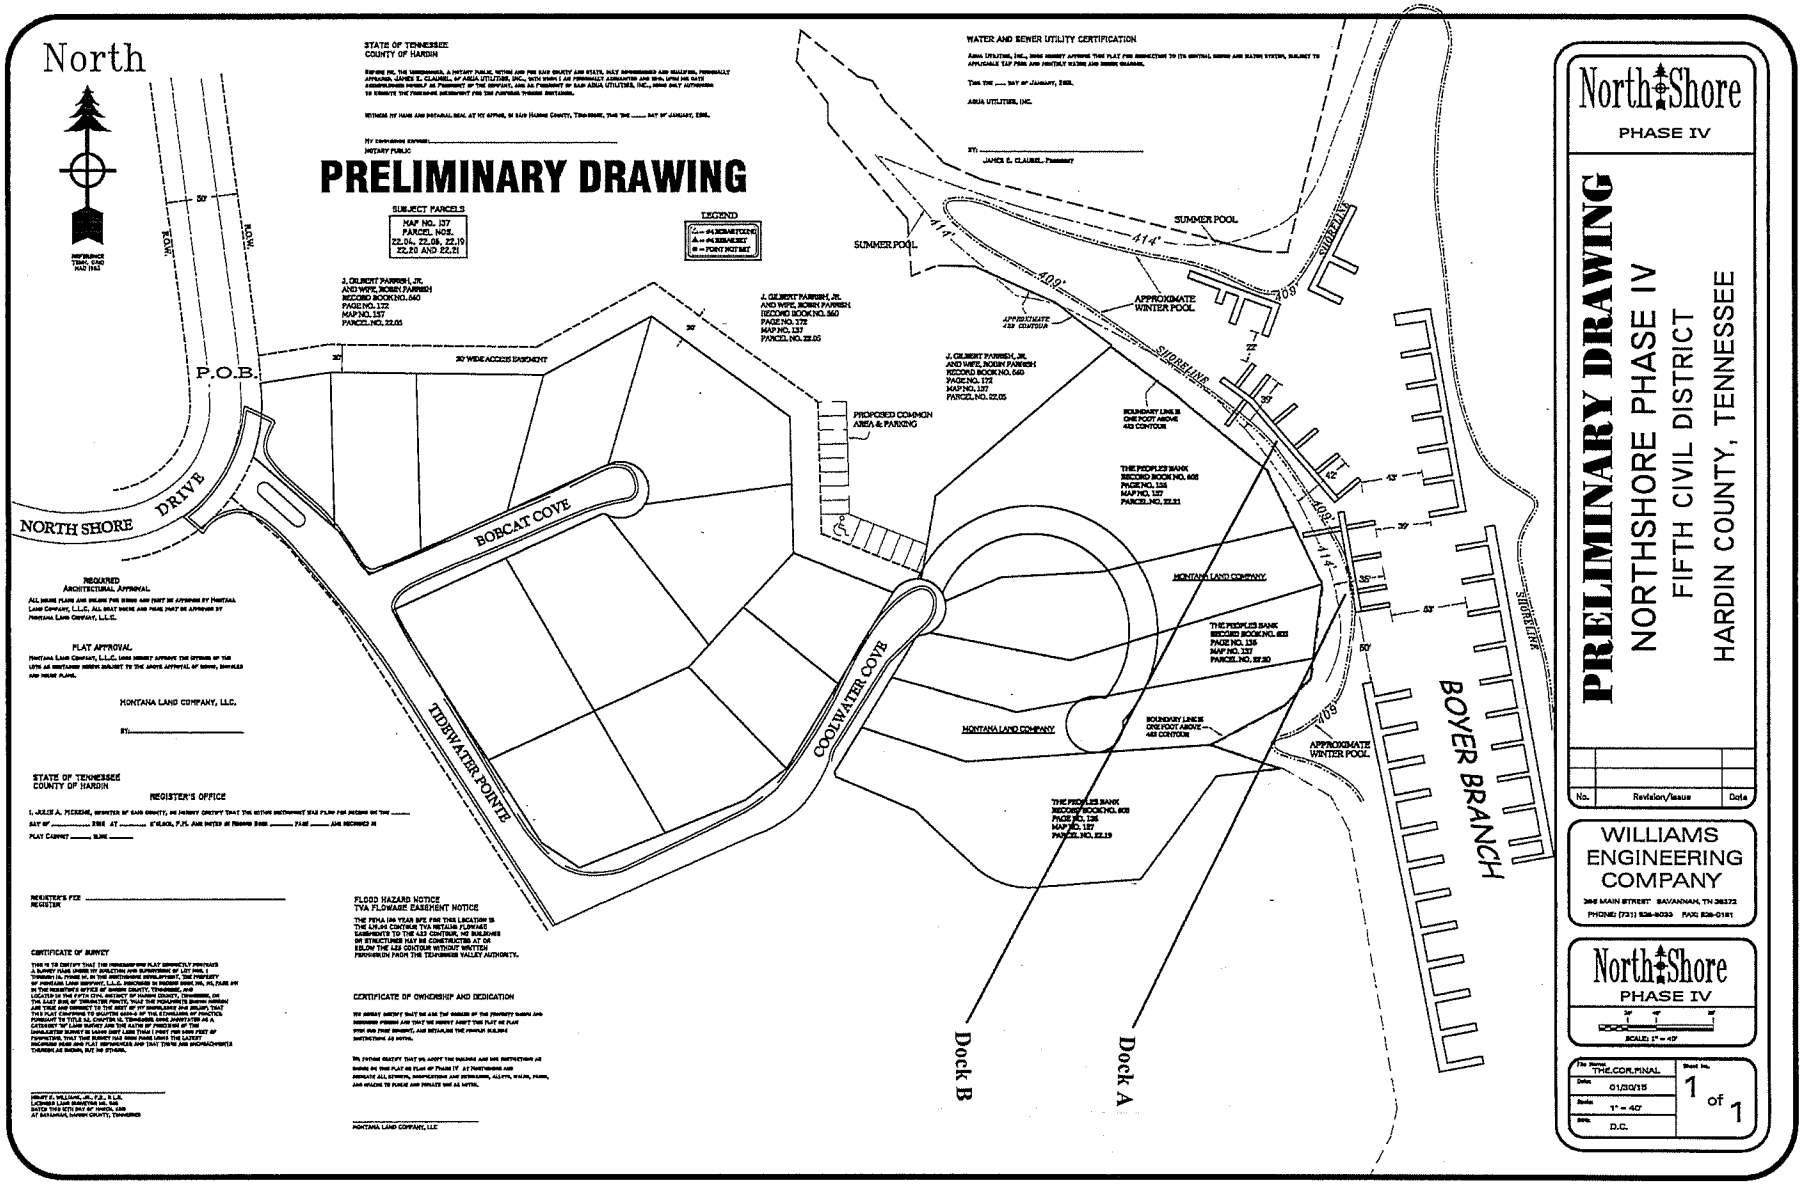

Public Notice 15-08
File No. LRN-2015-00078
Exhibit B

Dock A

24' x 70' 1680 square feet

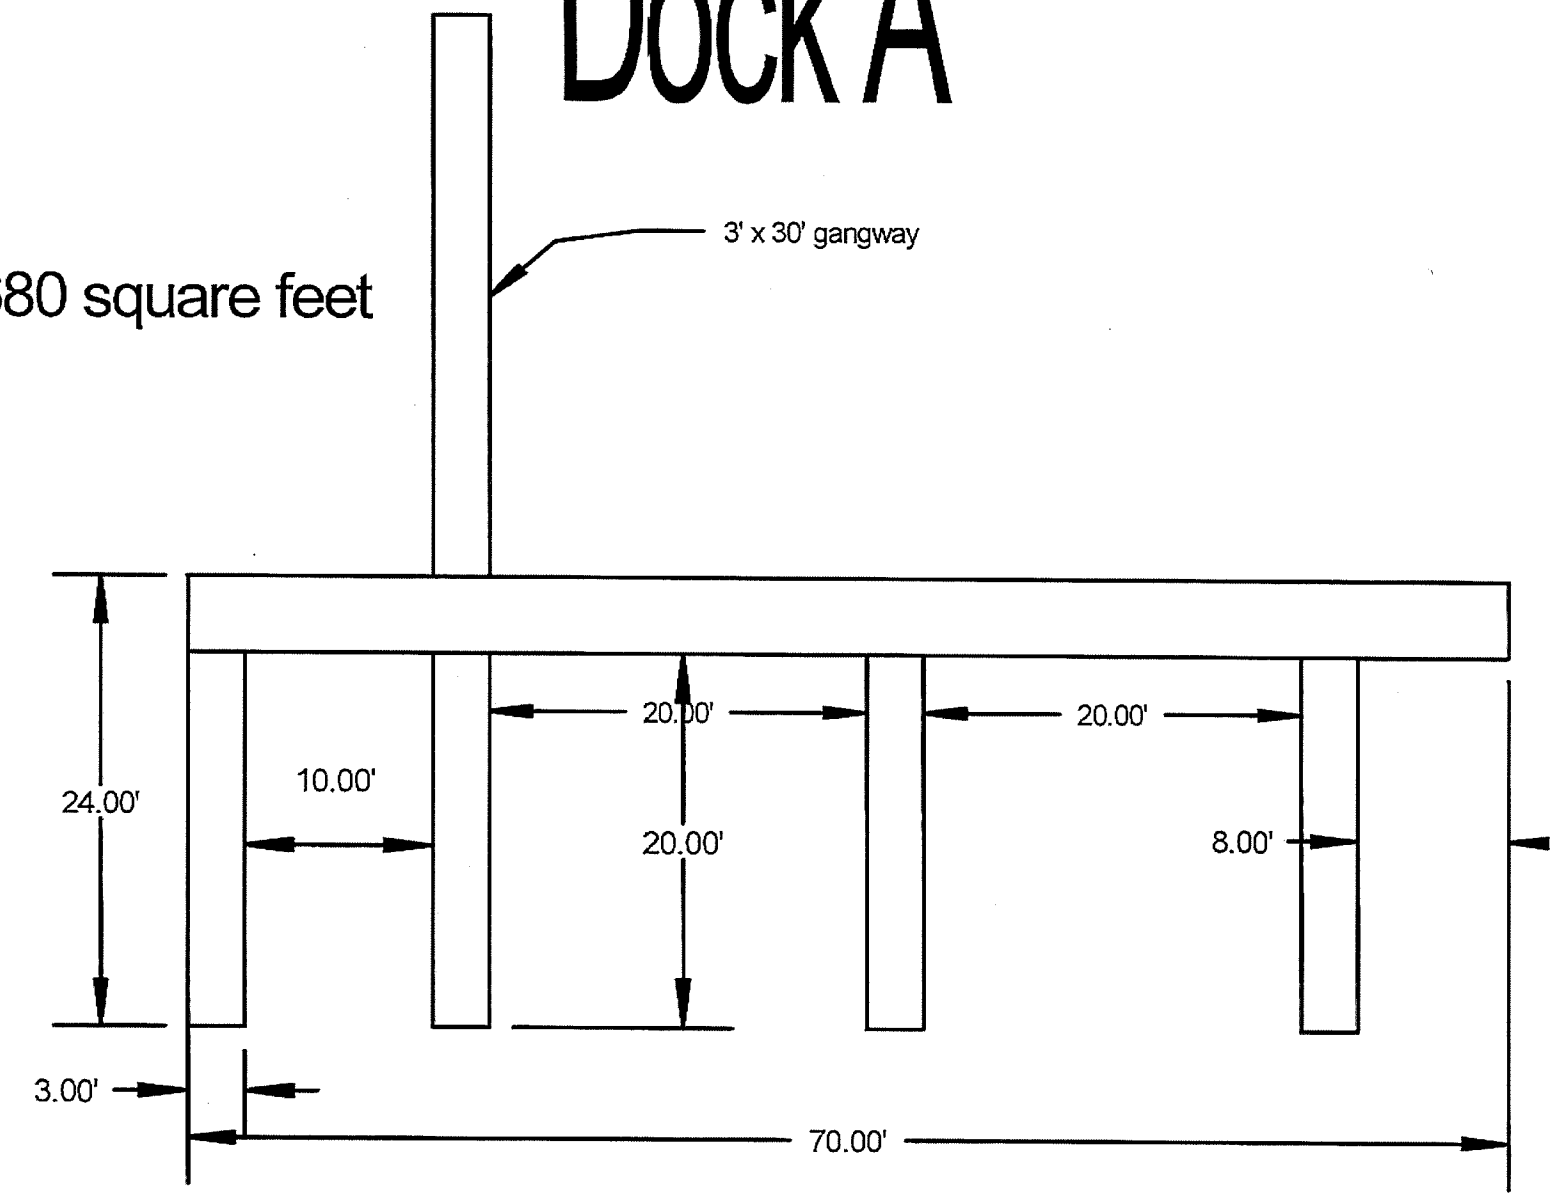

Public Notice 15-08
File No. LRN-2015-00078
Exhibit C

Public Notice 15-08
File No. LRN-2015-00078
Exhibit D

Dock B

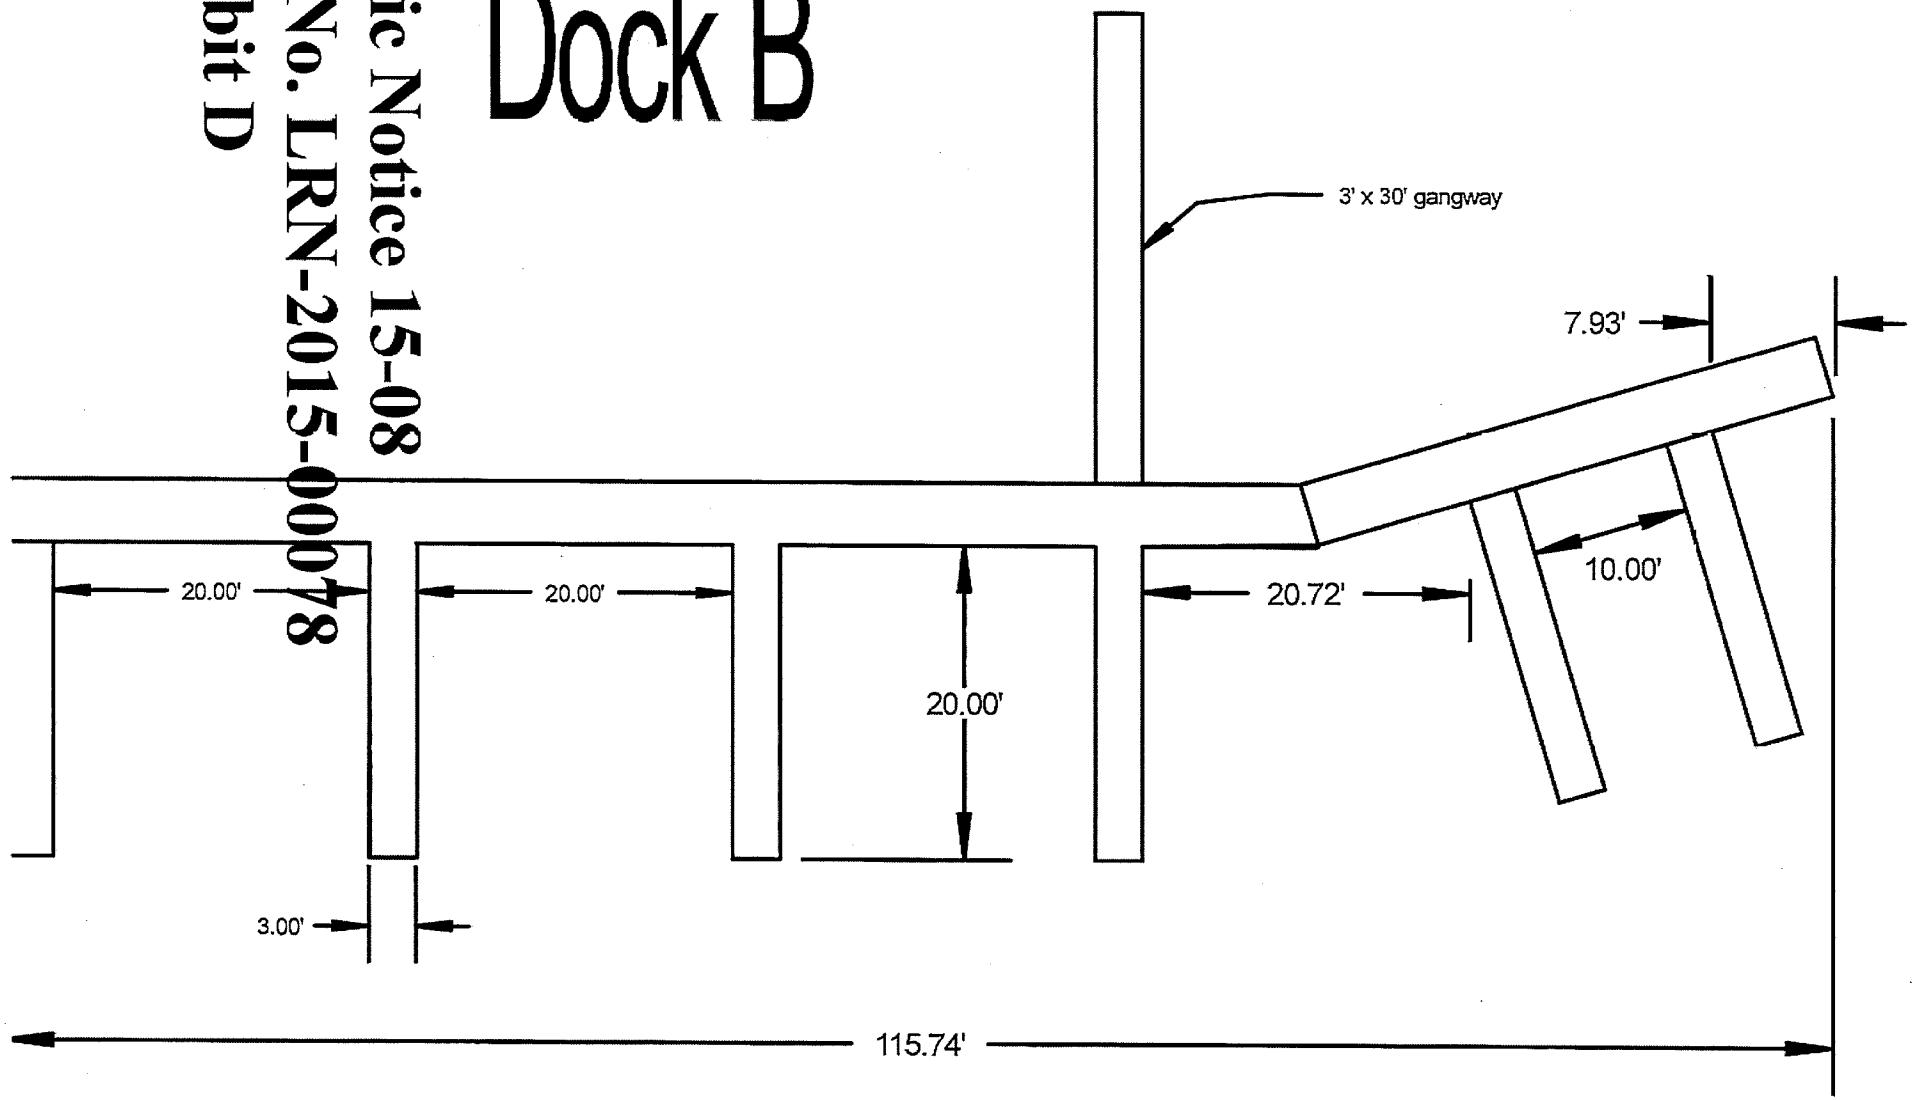

24' x 116, 2784 Square Feet